


BFR 320
Plan View
N75E0 Feature 4
(under Feat. 7)

Sept. 6, 1979 RR, Rh
scale 1" = 1'

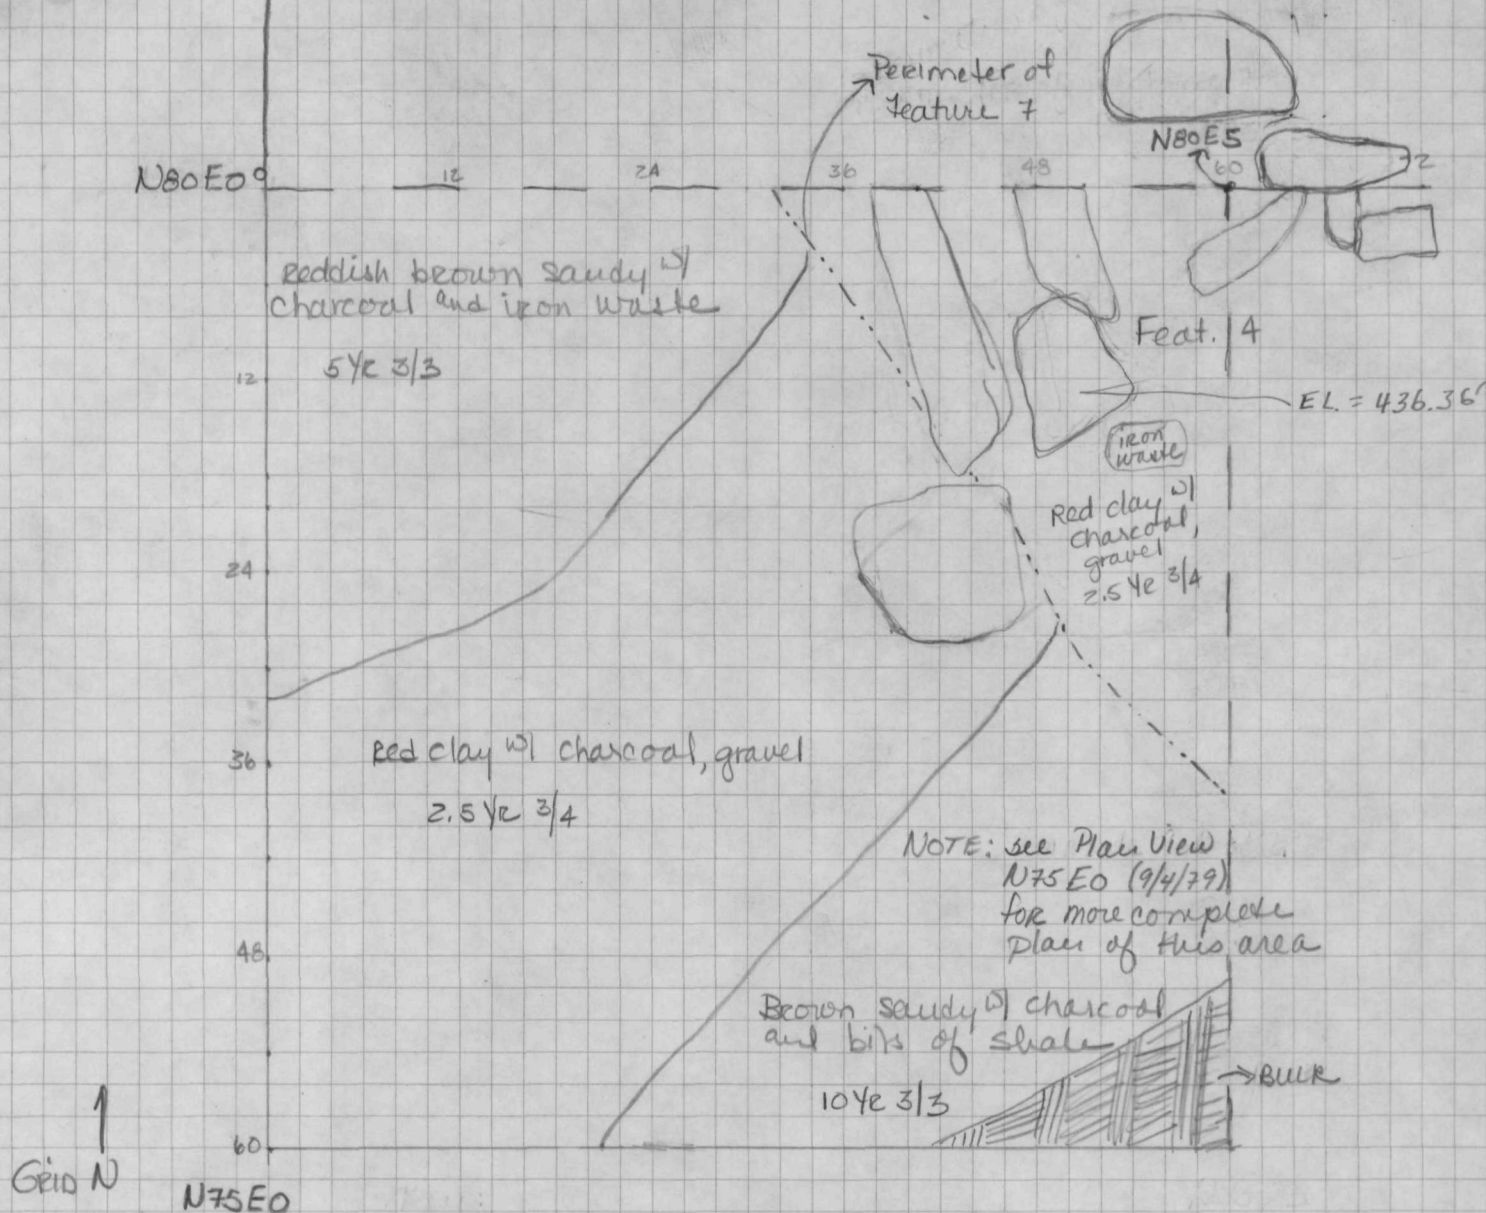

Fr 320 - 00145

18FR 320
 Plan View
 N75 E0
 Sept. 4, 1979 RK
 scale 1" = 1'




18FR 320-00146

18FR 320

Plan View
Trench 4

1" = 2'

July 120-22
Weaver
Carr

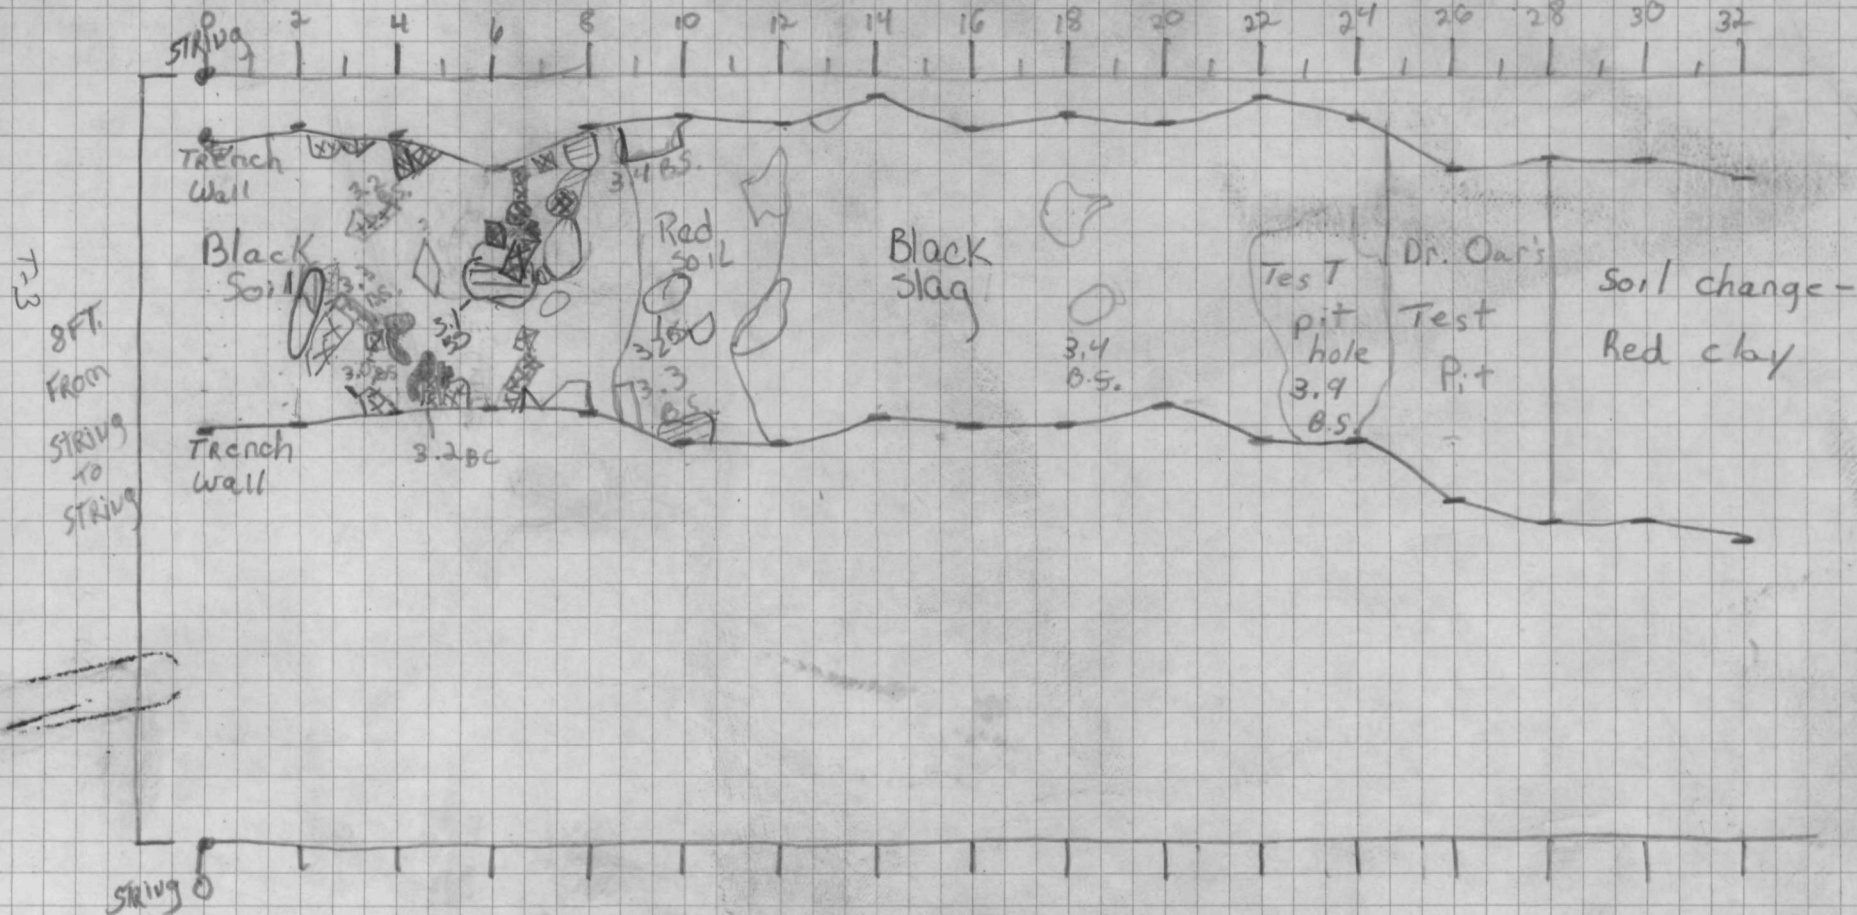

XXX = Brick

□ = stone


▨ = Red patch (brick?)

■ = mortar

18 Feb 30

PLAN View
Trench 4 (Cont.)
1" = 2'

Weaver
Carr

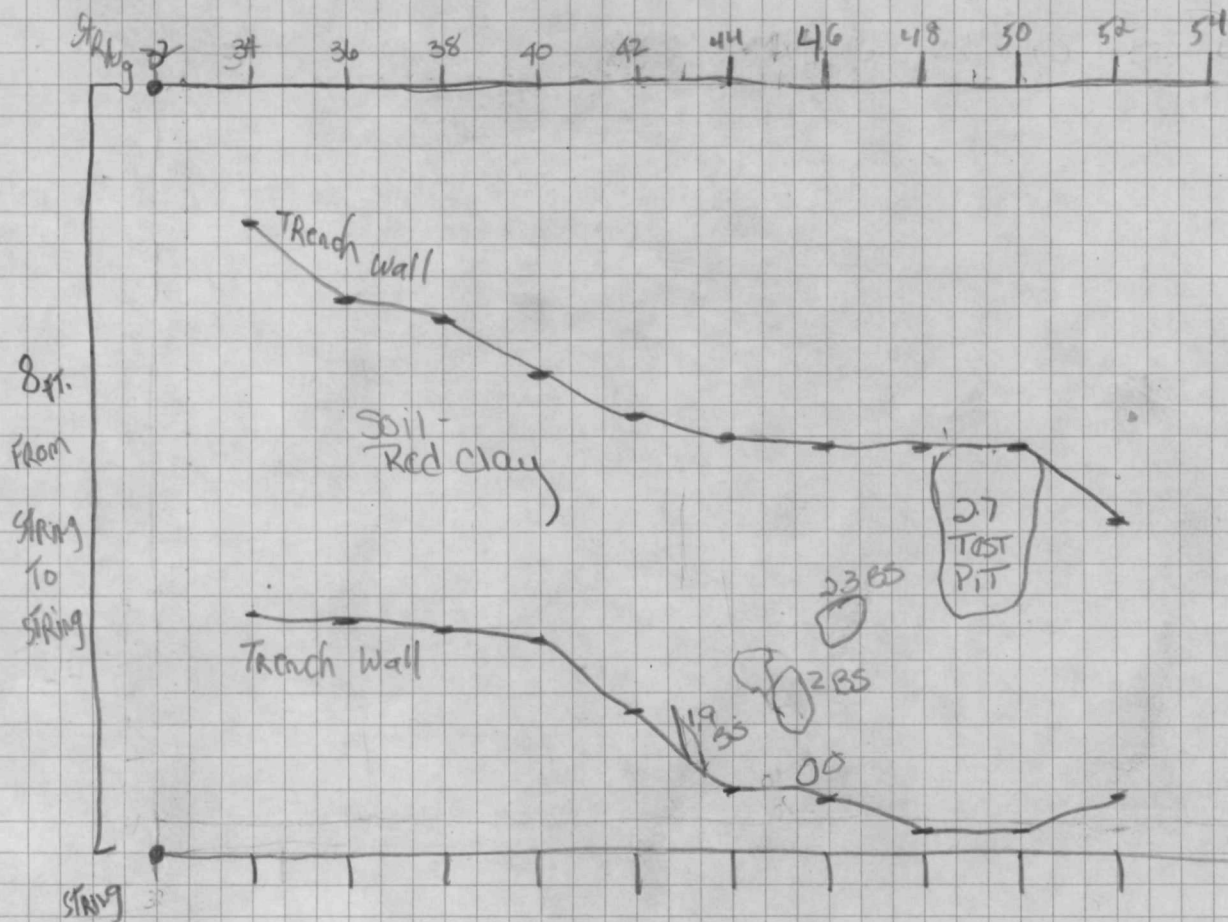


= BRICK

= stone

SW →

18 FR 320
Plan View N45 E15
Aug. 27, 1979 RL
scale 1"=1'

Mussell?

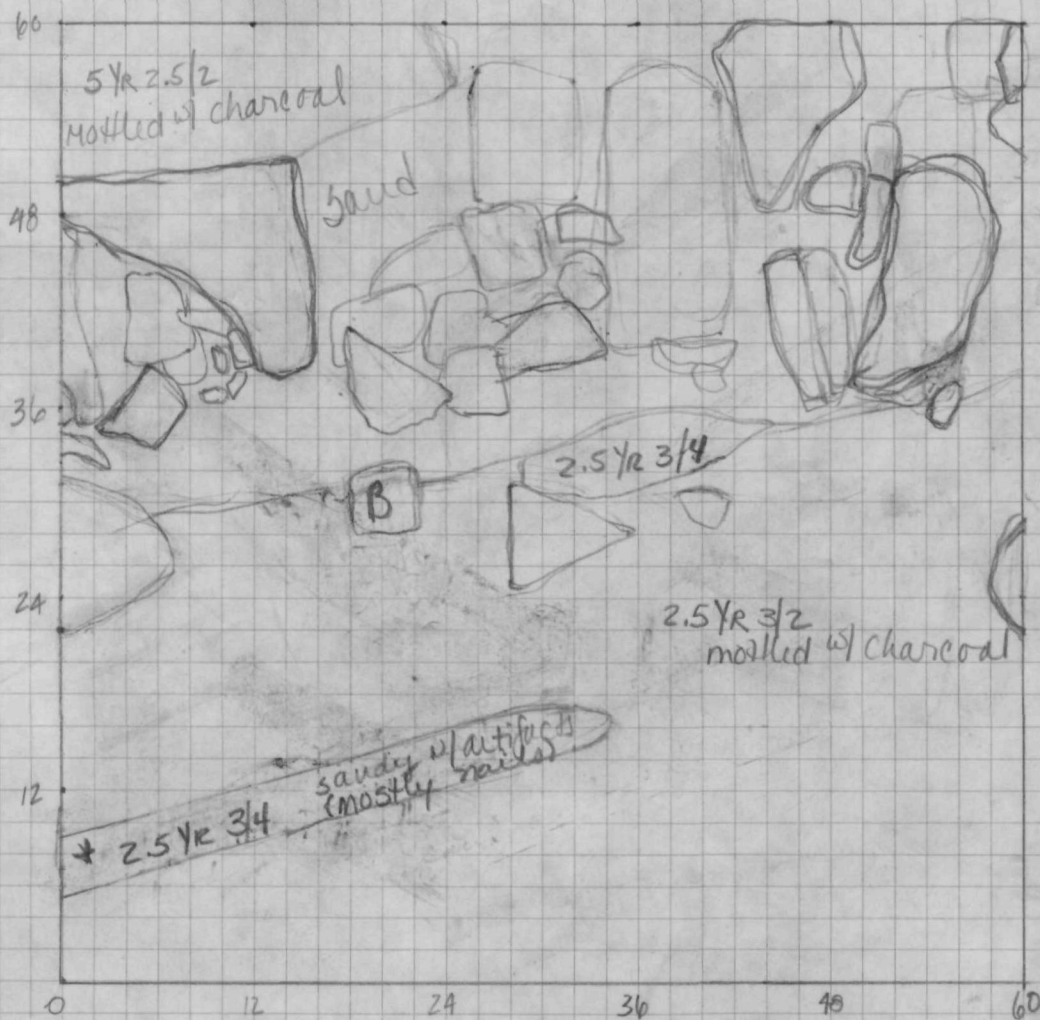


NOTE: Artifacts were concentrated south of the wall

* 2.5 1/2 x 3/2 appears approx 1/2" - 1" below 2.5 1/2 x 3/4 appears to be wood below soil

GRID N.
↑

B = Brick


18FR 520
Plan View
N45 E20
Aug. 28, 1979
Scale: 1" = 1'

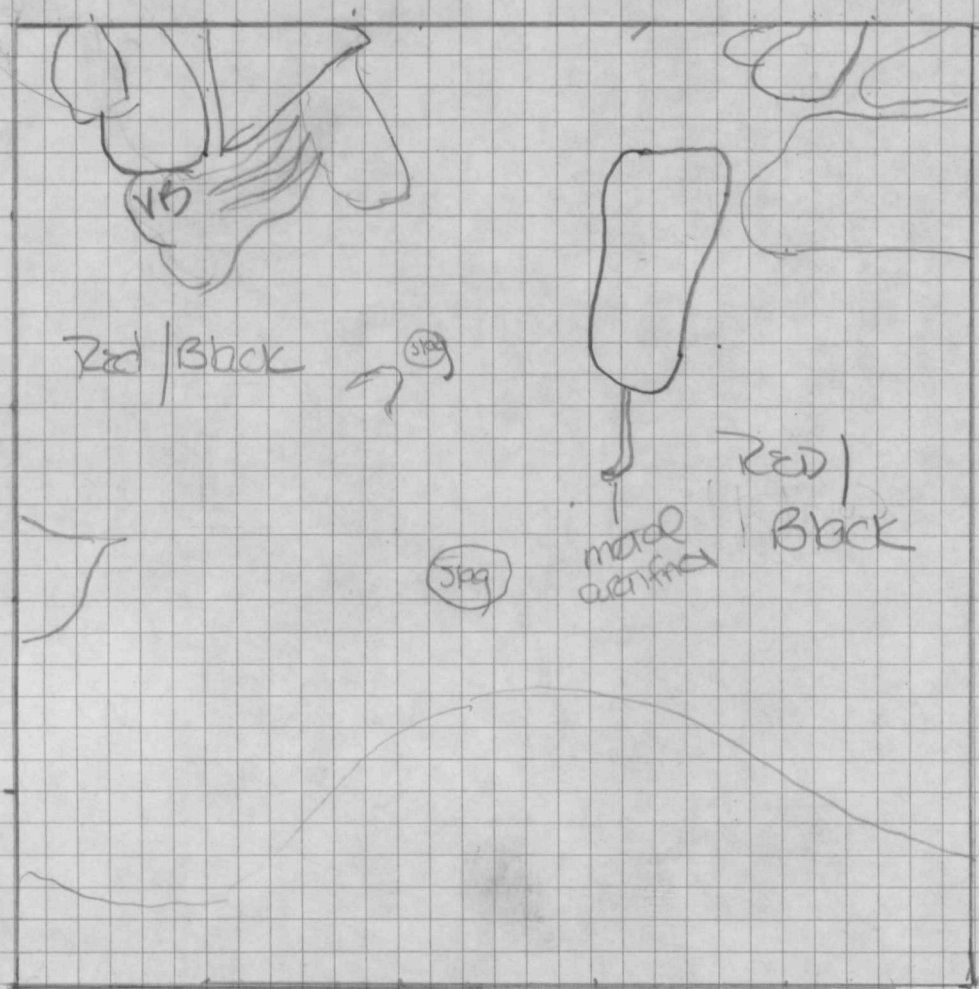

VB - Very Black Charcoal
areas - Cinderly Ash mound -
2.54R 2.5/0

Red/Black - more of a
clay context than VB -
mound - 547 4/6

18Fe 320 Catocton, Md.
 Plan View
 N45 E 25
 Aug. 14, 1979
 RR, KA
 Scale 1" = 1'

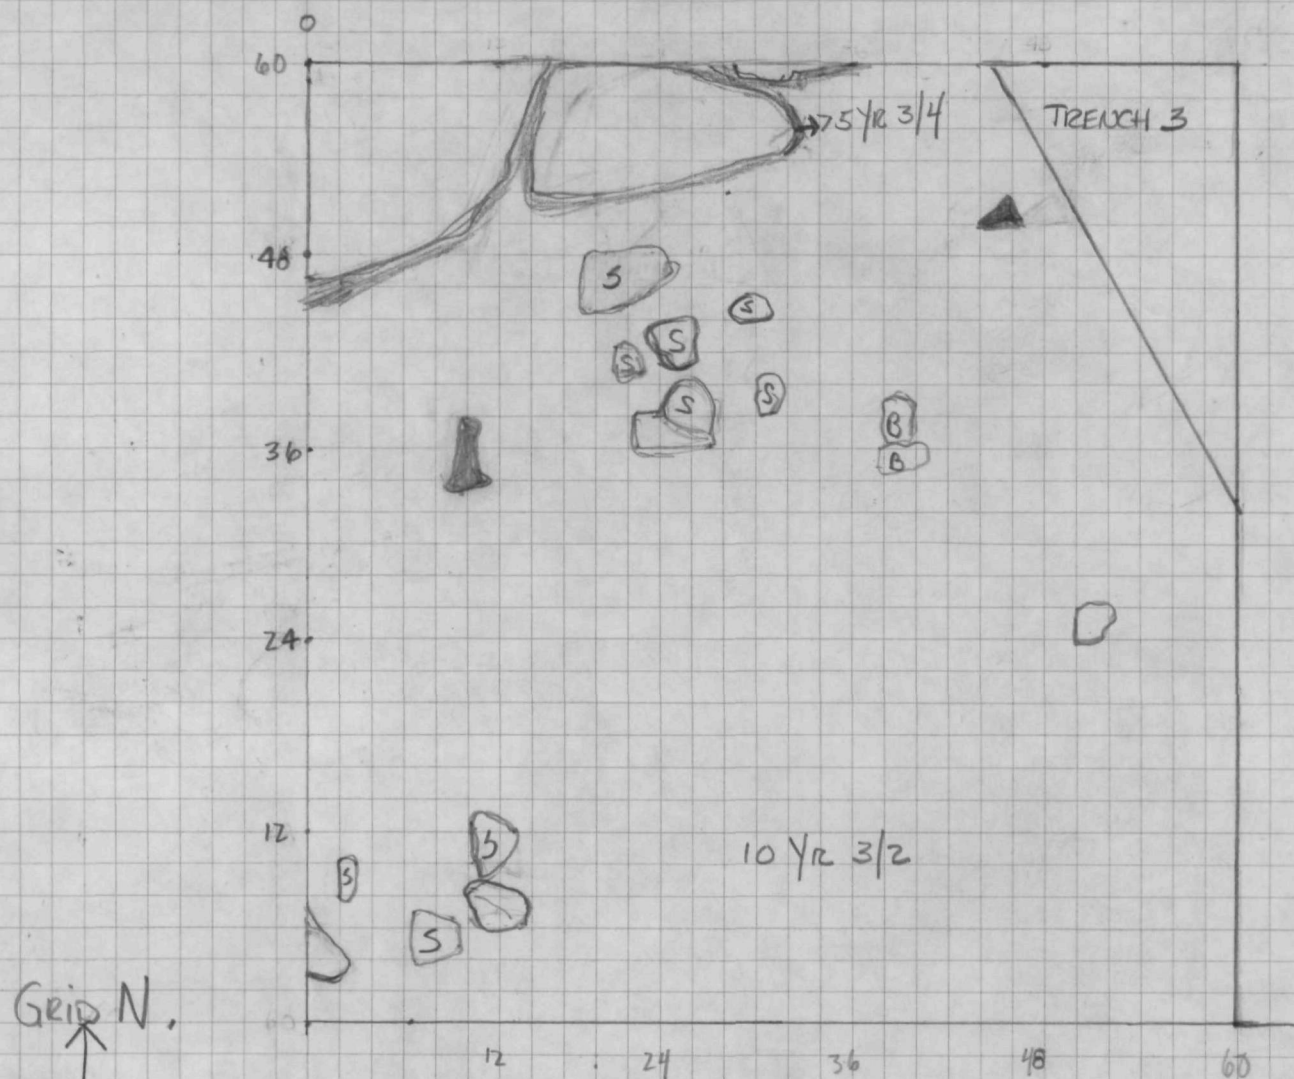

N50E30

PLAN VIEW

SEPT 13, 1979

SCALE 1"=1'-0"



PROJECTED
EDGE OF
STRUCTURE

SLAB DEBRIS


CORNER PROJECTION OF (STEP 3)

SAND/LIME

CLAY-GRAVEL MIX


18 FR 320

PLAN VIEW
FEAT 1, TRENCH 3
1" = 2'
7/26/79

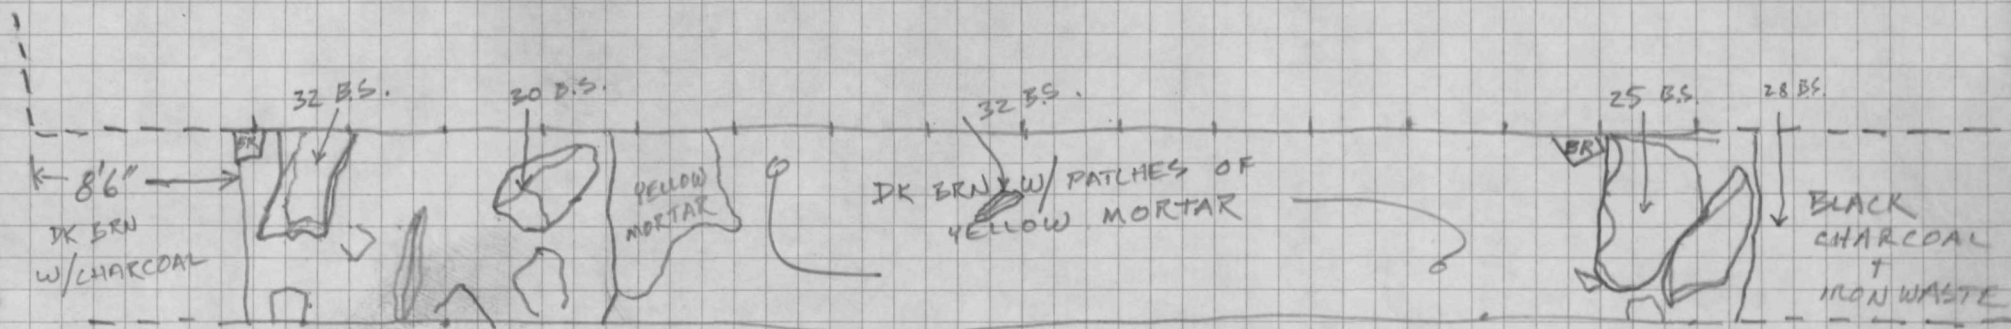


18 FR 320

PLAN VIEW
TRENCH 3
NW FROM FEAT 1
1" = 2'

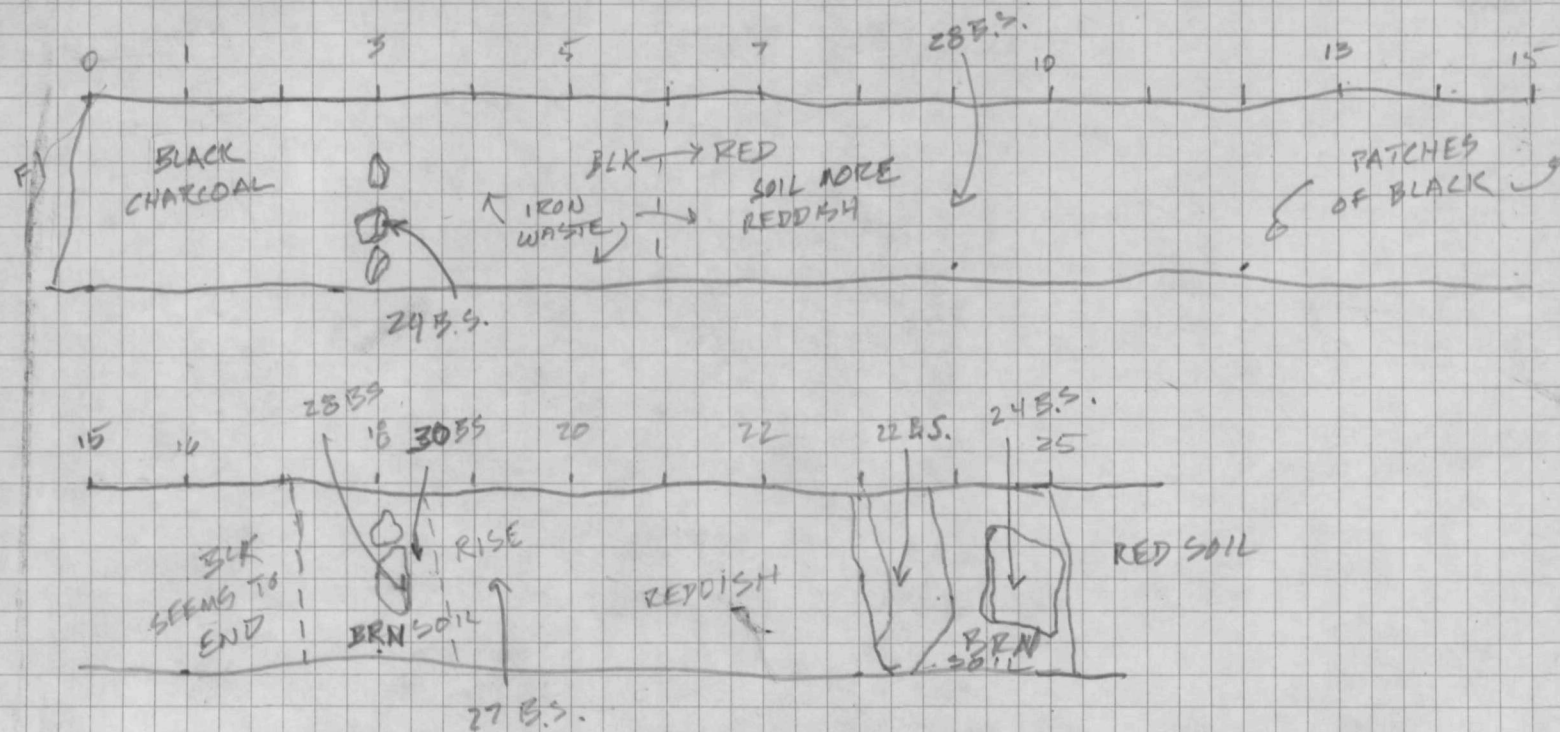


18FR 320
Plan View
N80 E0
Aug. 30, 1979 RR, Eh
Scale 1" = 1'

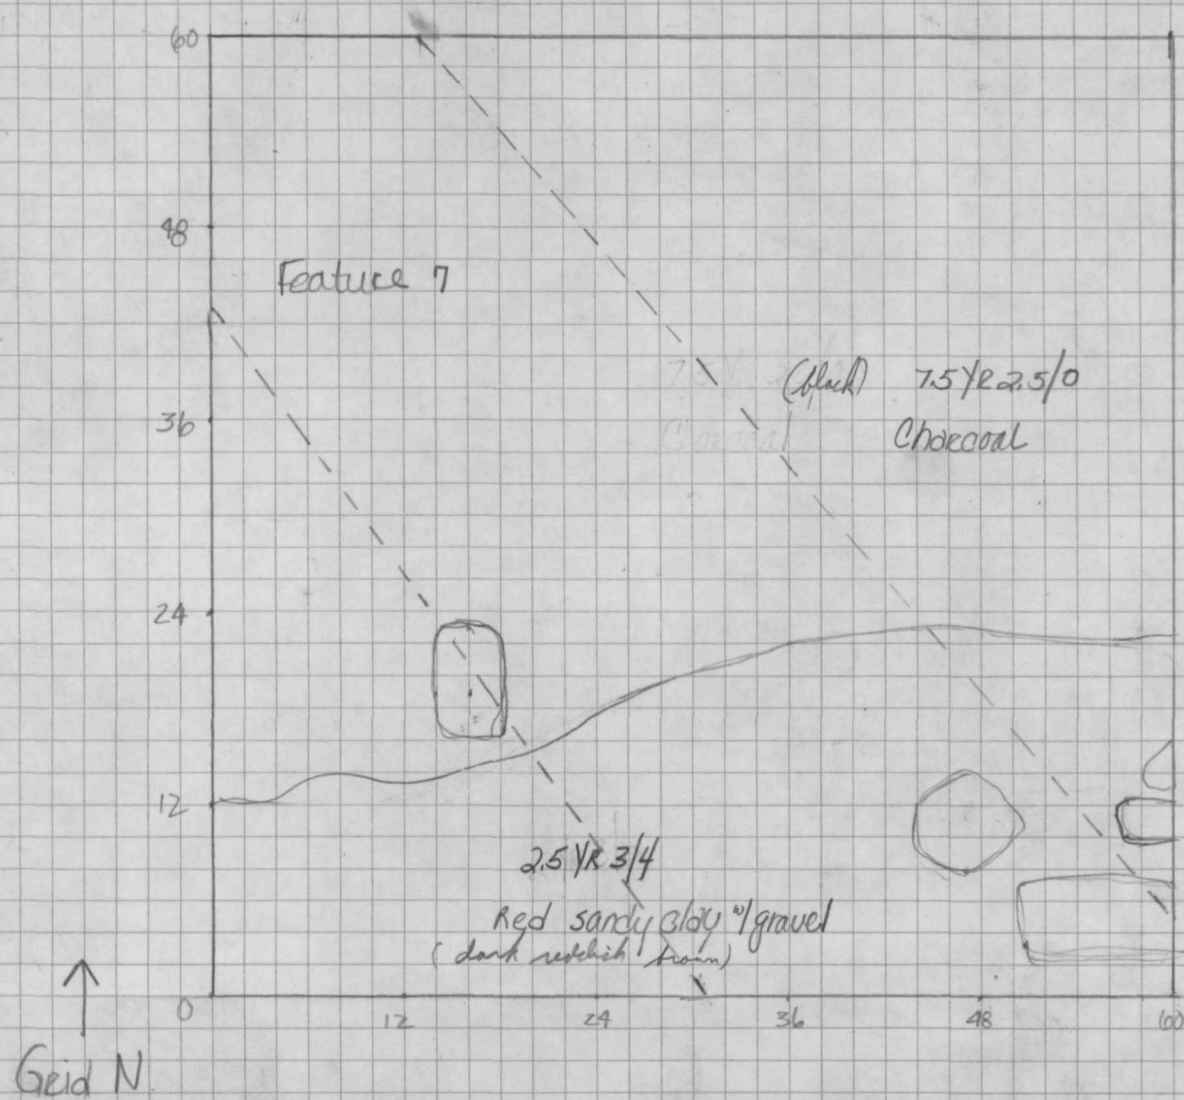

(Trench 7 - pg. 2)

18 FR 320
Plan View
Trench 7 Feat. 4 West of
ELM
Sept. 13, 1979 R.R. Kh
Scale 1" = 1'

ELM STUMP

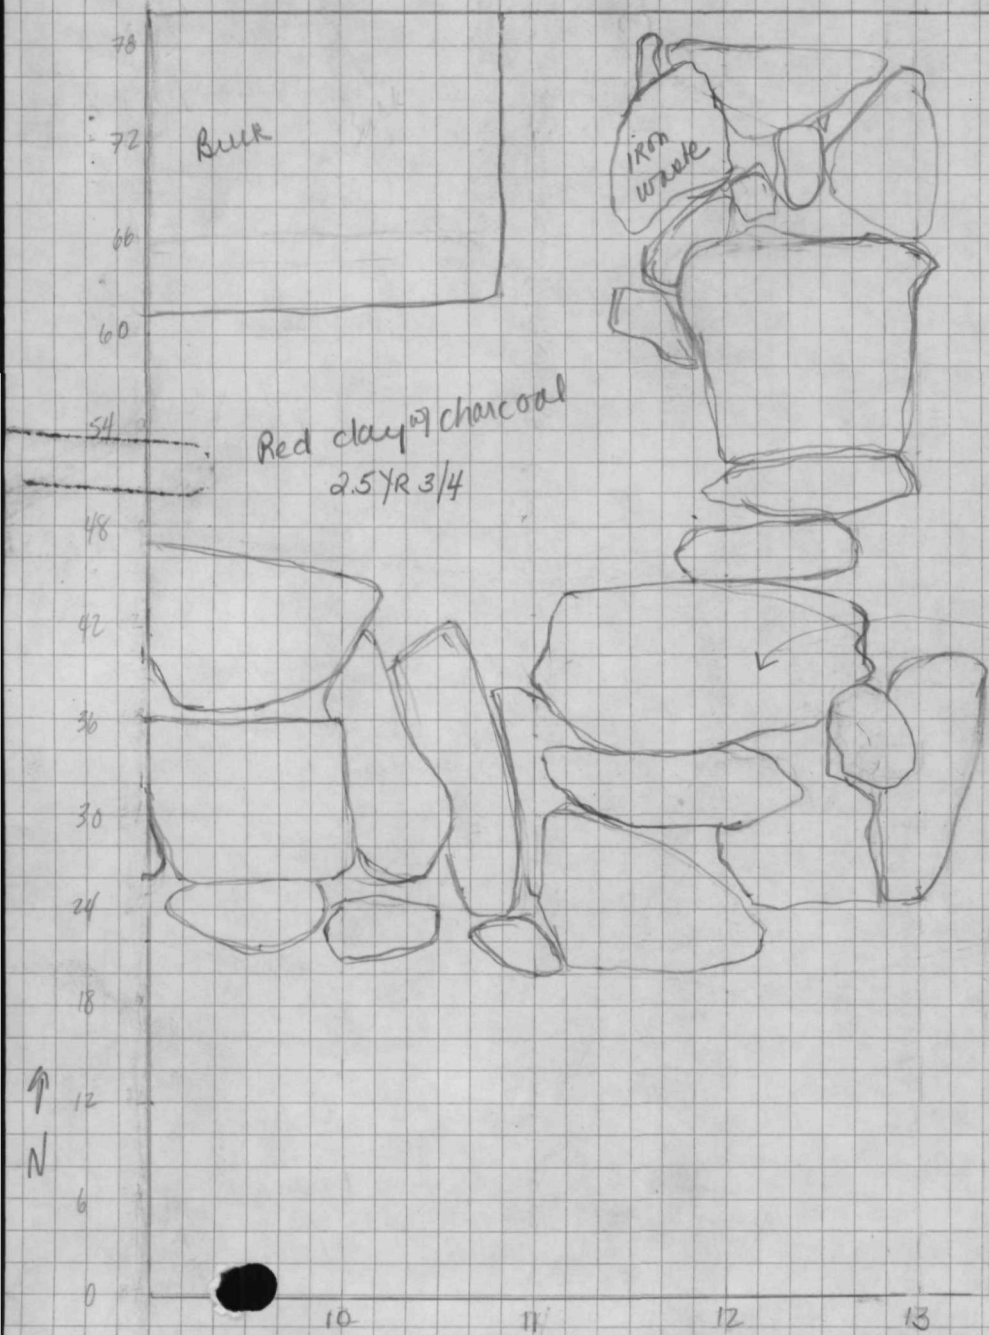


714

↓


(Trench 7 - pg. 1)

18FA 320
Plan View
Trench 7 Rat 4 ^{W. of} E/M
Sept. 13, 1979 R.R. RM
Scale 1" = 1'

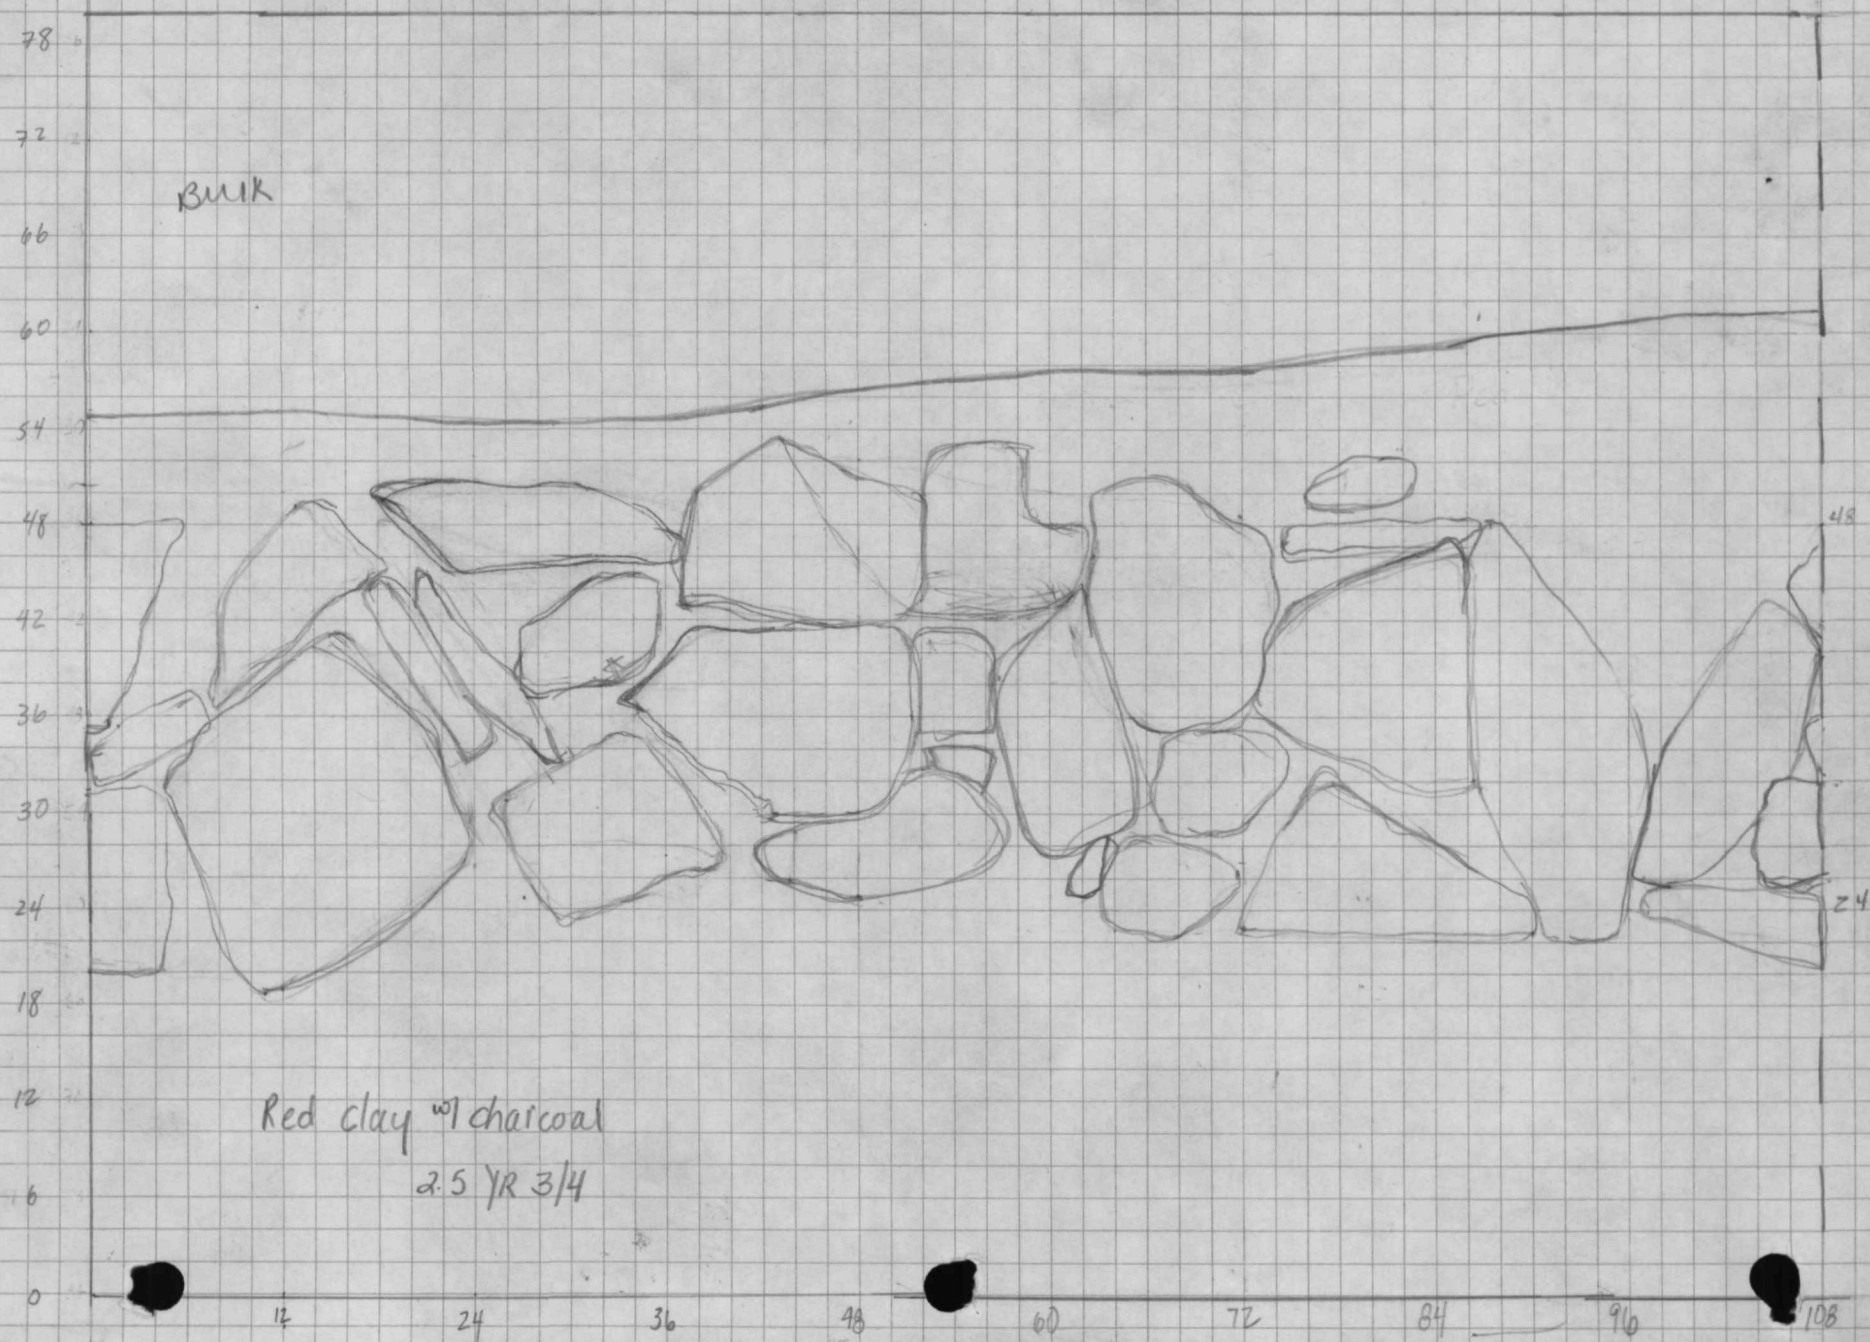


Key: @charred Tree Branch
■ - yellow clay - 16yr 5/8

18 Feb 320
Plan. S Side of Trench 68
Sept 12
Creeper/Weaver

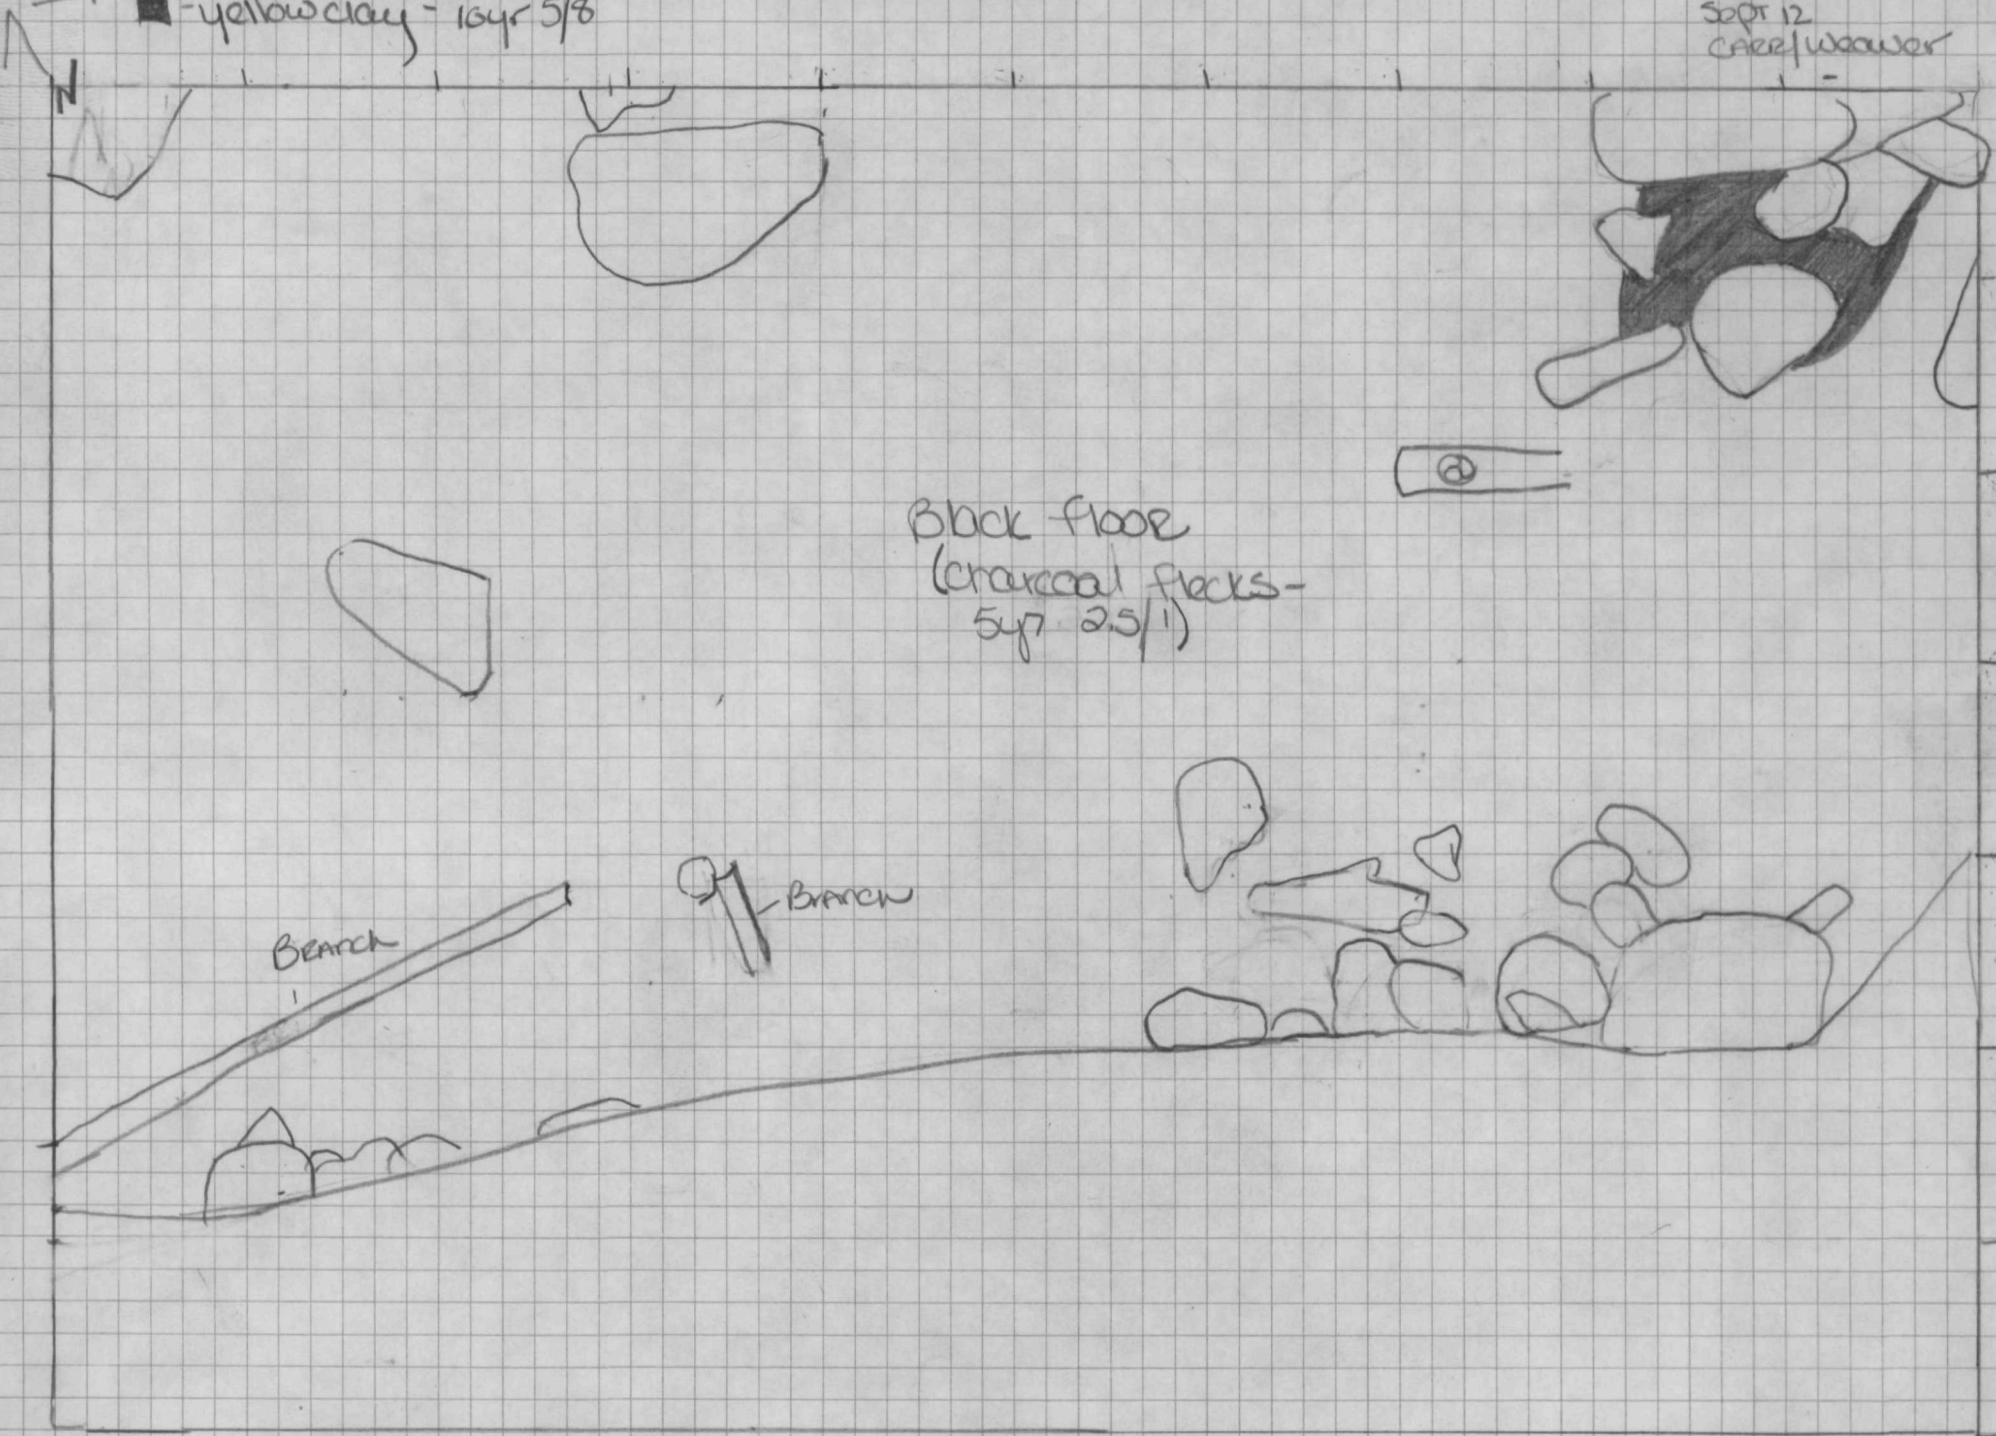

Plan: 8 1/2 of W110 W5
 Sept. 10
 Scale: 1" = 1'
 Carr/Weaver

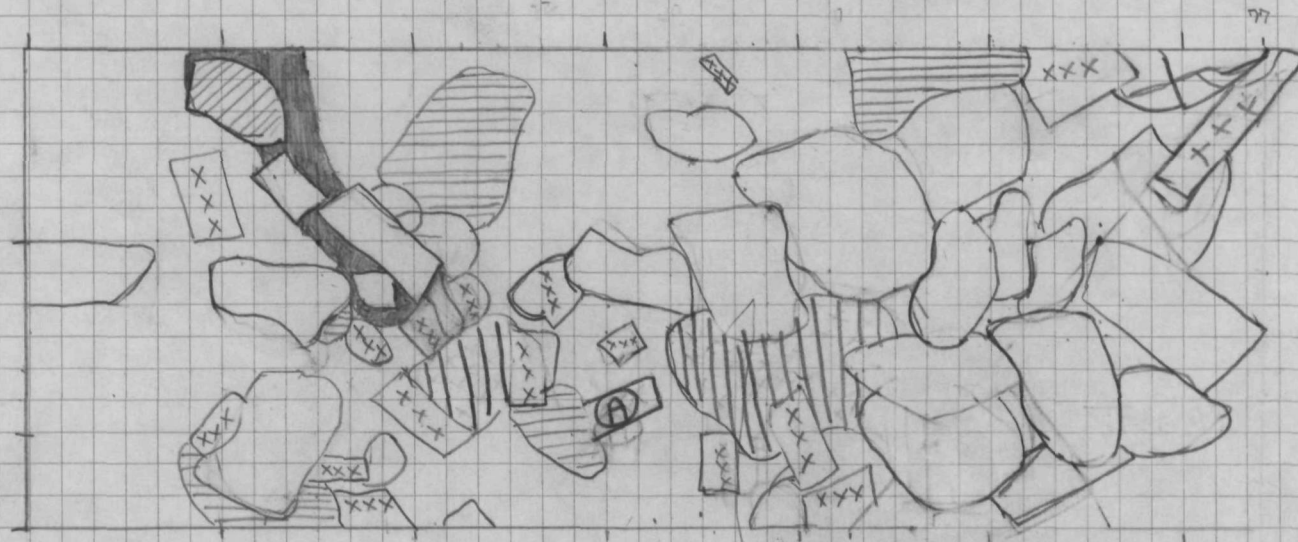

EL. = 438.06'

- xxx - Brick
- Bulk for Artifacts & Stone
- METAL
- Shale
- Sand floor

Ⓐ Brick w/ um
 rick WRITTEN ON IT (impressed)

Plan View
 18 FR 320
 N 65 E 0
 Aug 30 '79
 1" = 11'
 Weaver / Carr




Munsell for Red Clay - 10 R 3/6
 Light Brown fill - 5YR 3/3
 XXX - BRICK

■ - 5/26

N
 ↑

Plan View 1970.80
 Aug 31
 1" = 1'
 Carr/Wagner

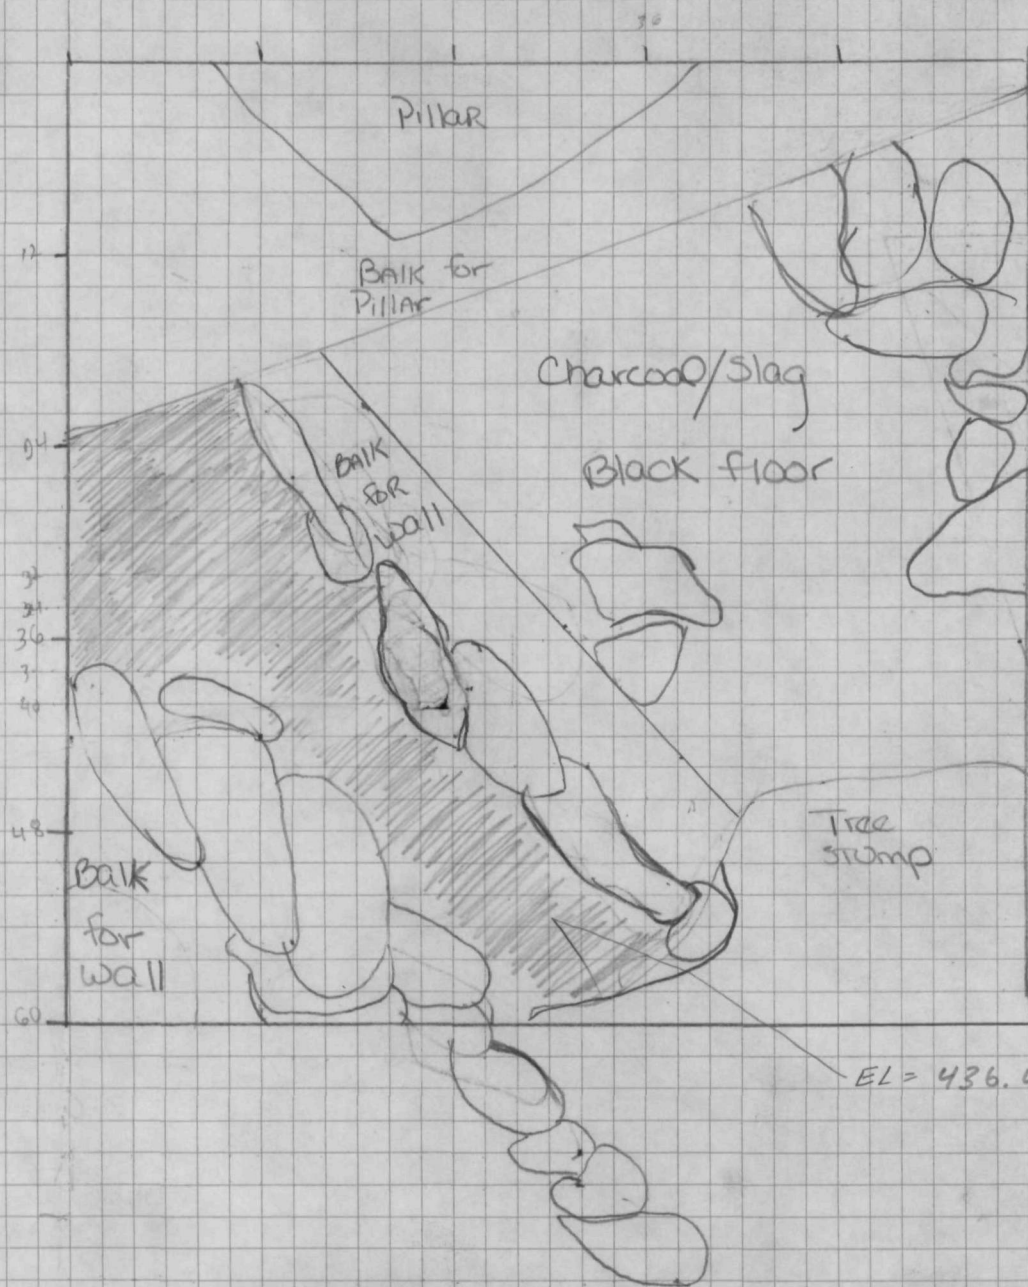

▨ - Cobble lined
 area - each
 app 2" by 4"

2 1


Sept 3 1979
Scale 1" = 1'
Carr / Weaver


 - Black charged
areas overlapping
Red shale soil - 5yr 2.5/1


Red clay Patch - 25yr 4/6

Brown/Red clay
floor - 1042 3/6


Brown floor - Sep 3/4

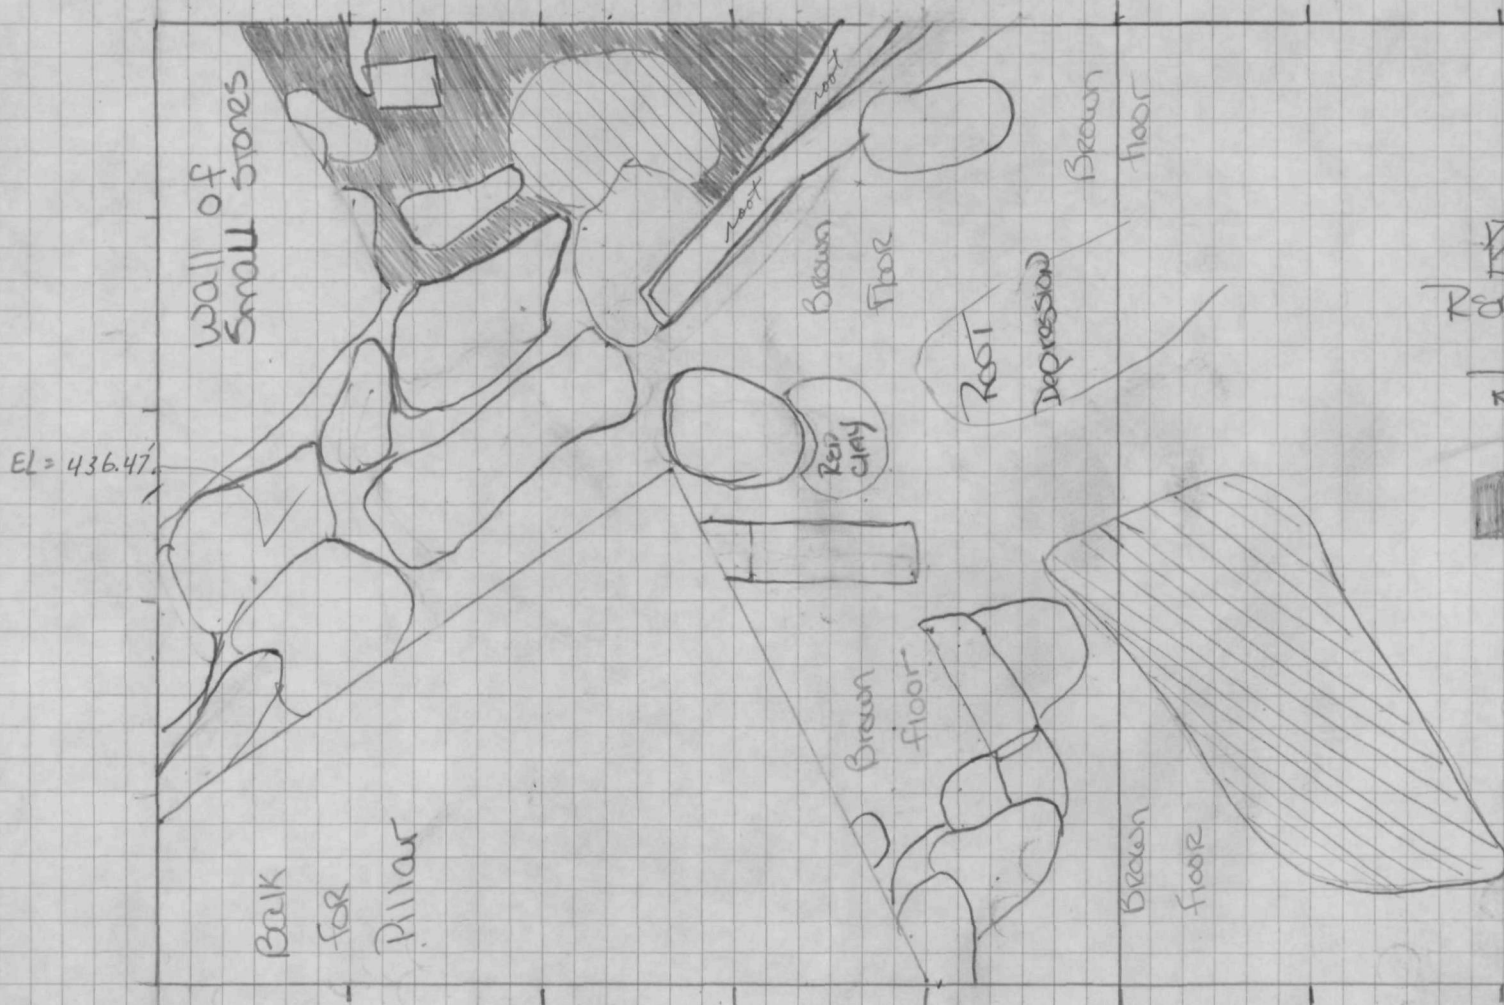

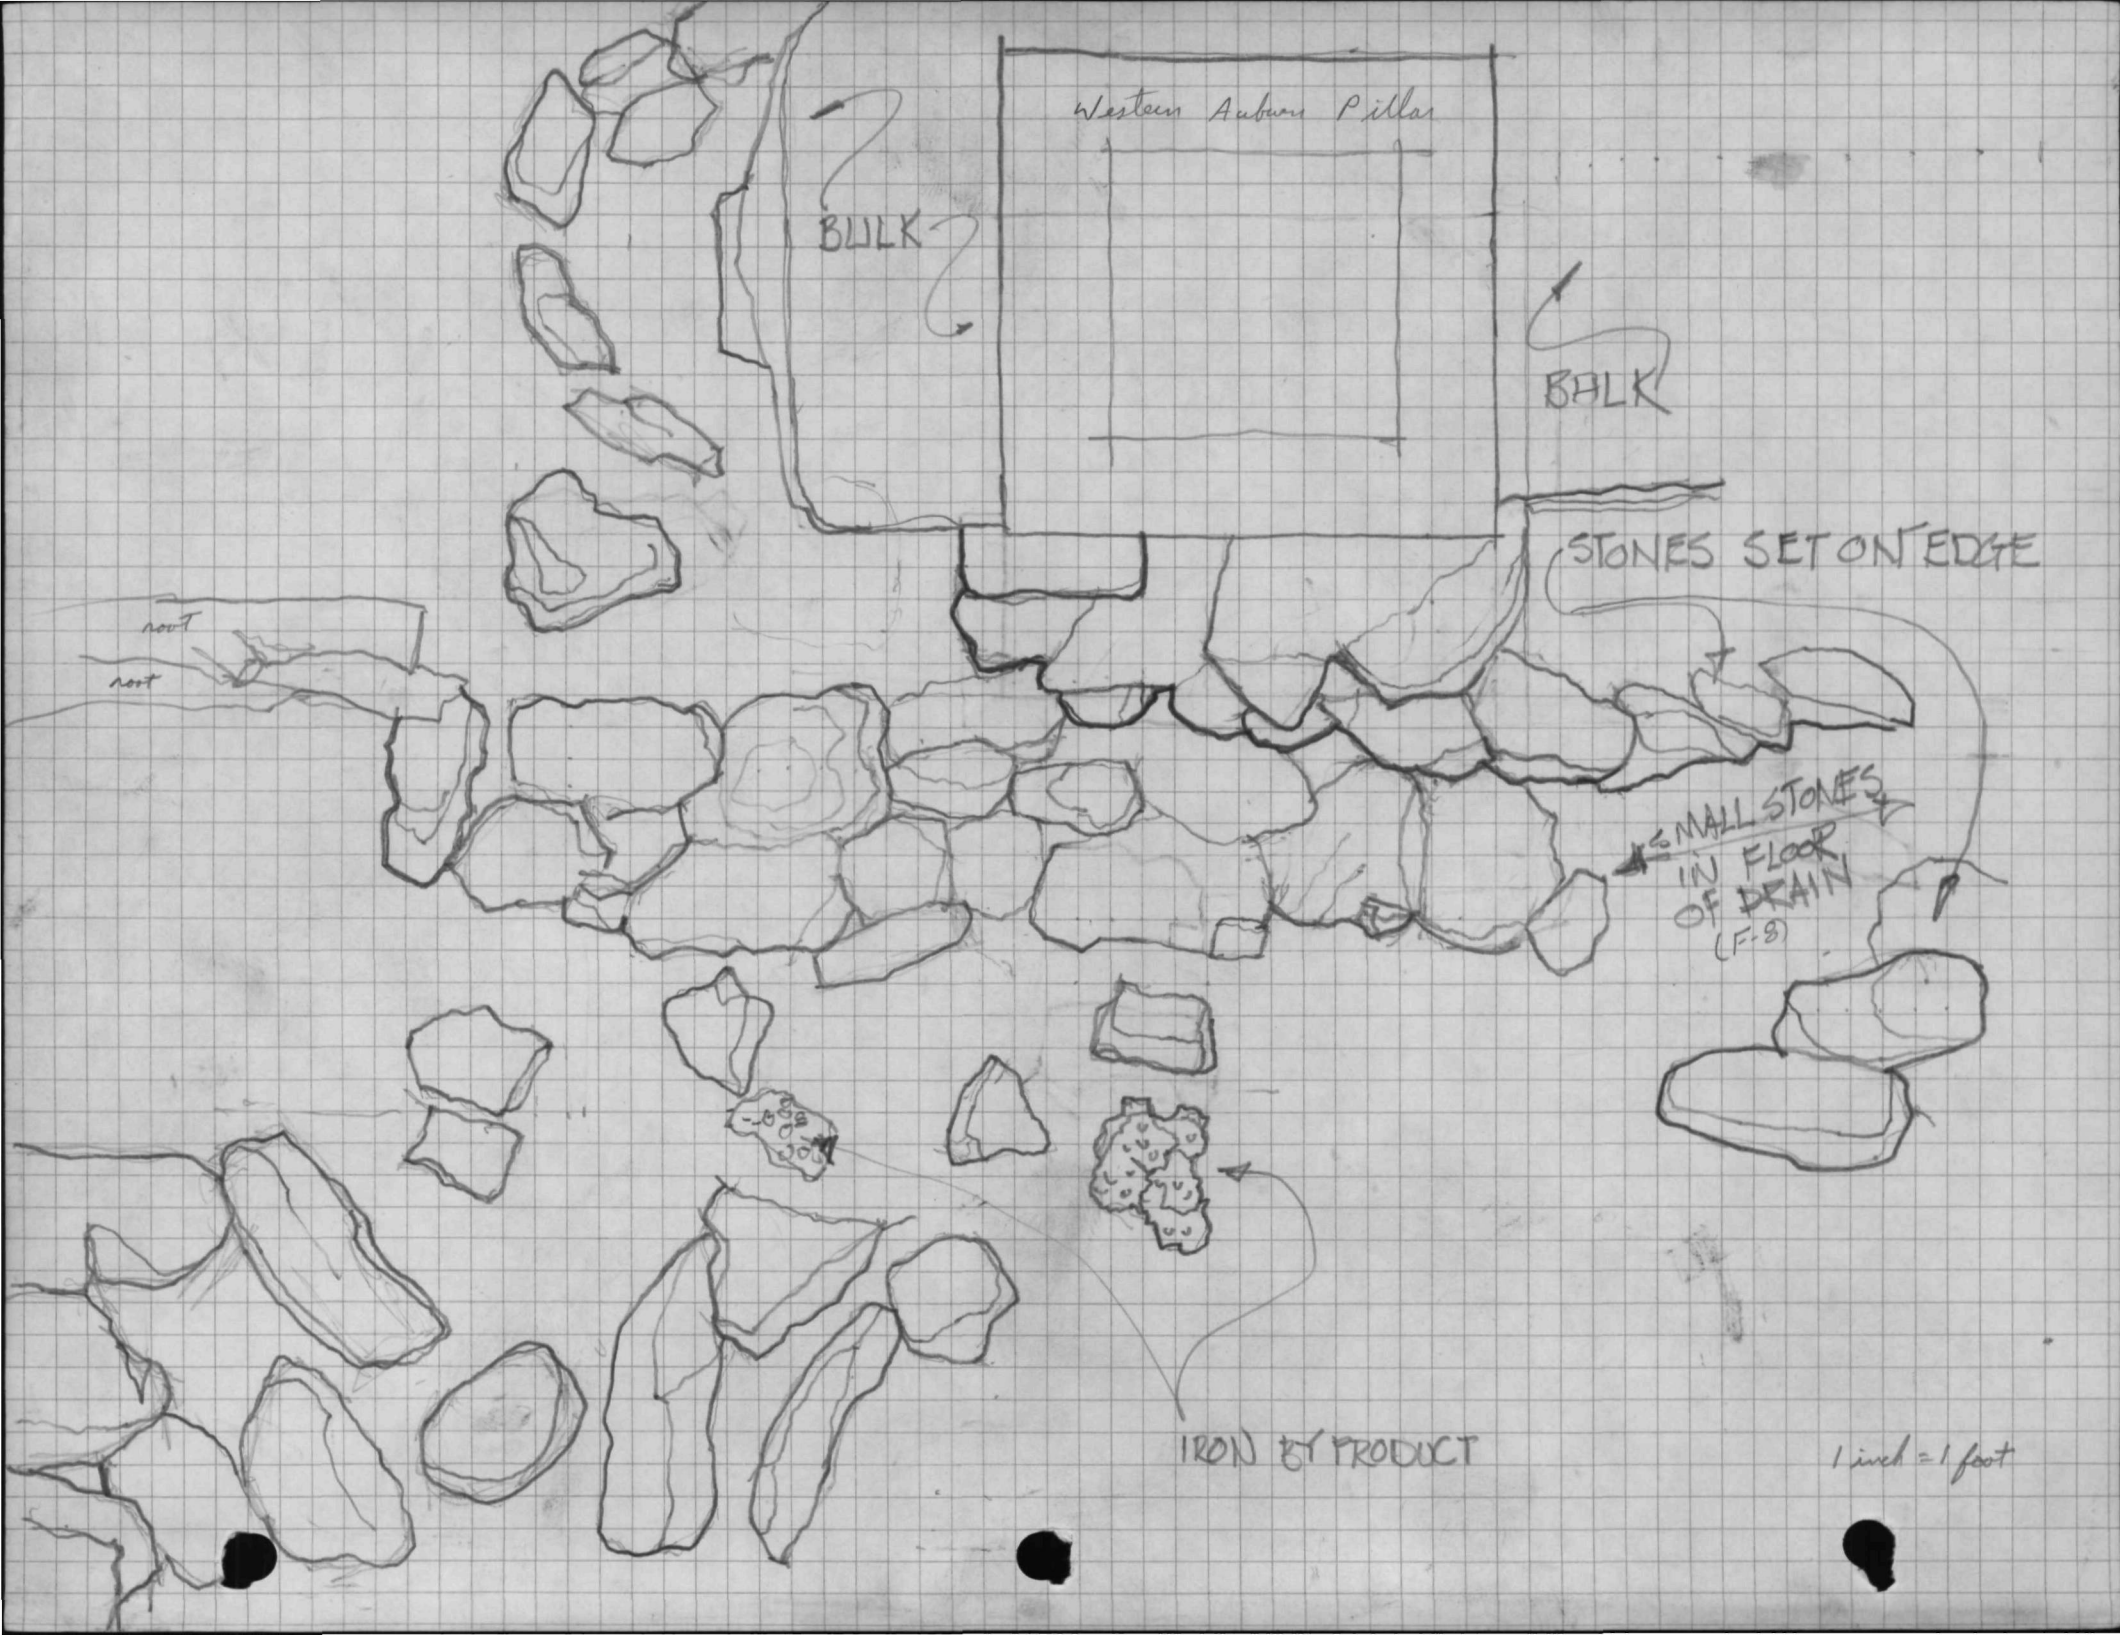

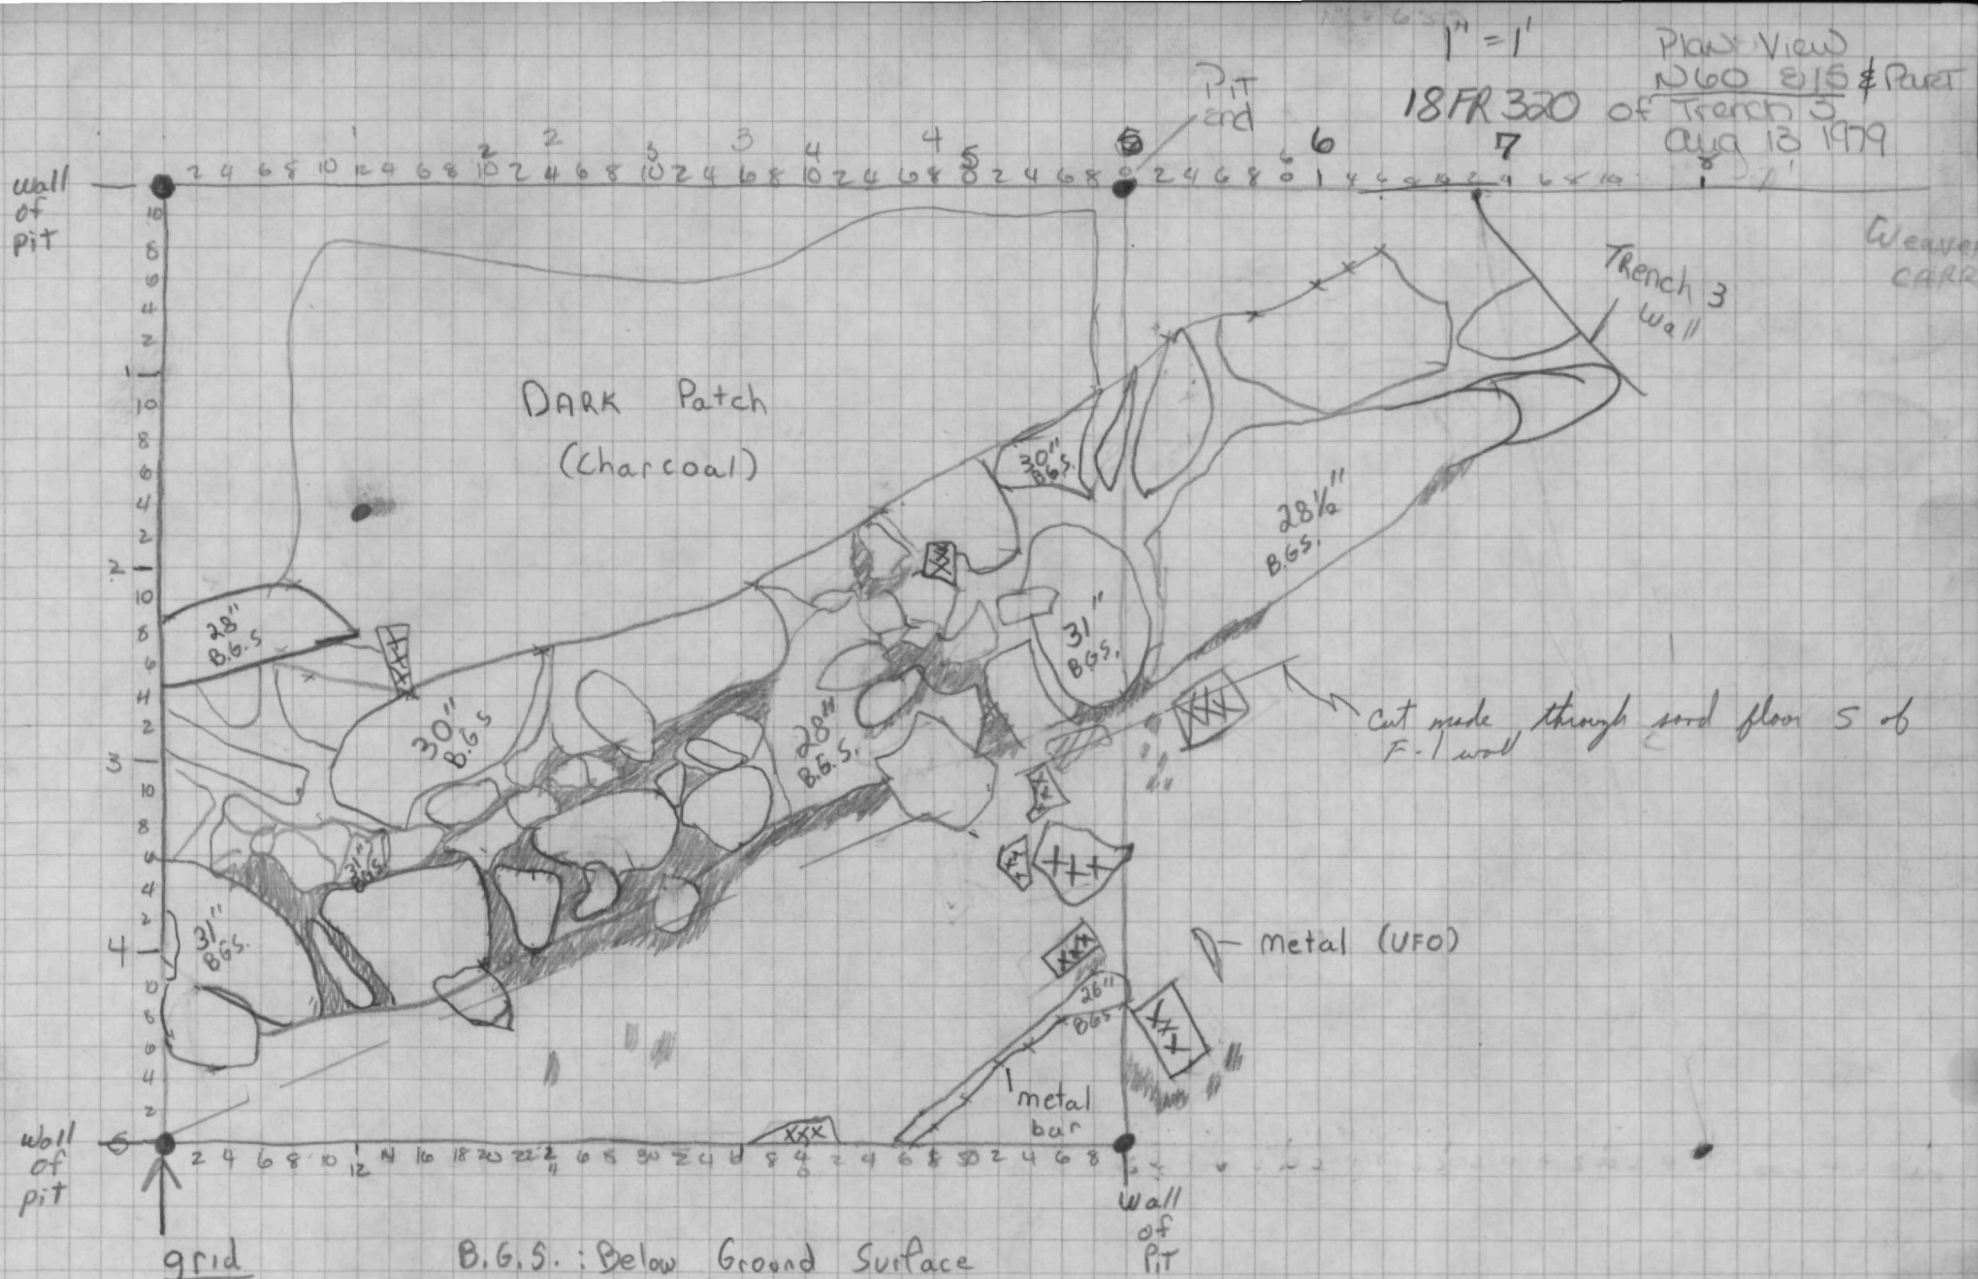


18 FR 320
 N60 W10 SOUTH HALF
 Plan View
 Sept. 3, 1979 *kh*
 scale 1"=1'

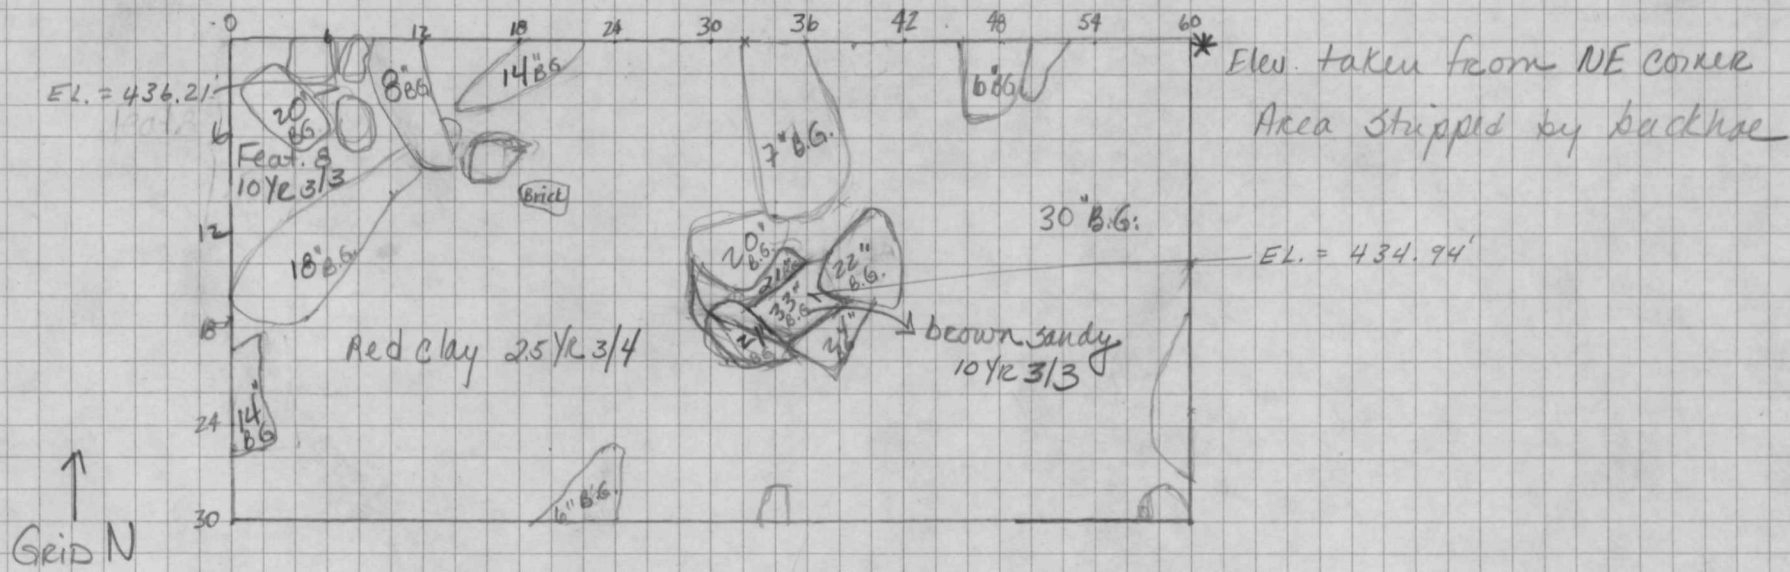


18 FR 320
Plan View
N35 E10

Sept. 12, 1979 RR, EL
Scale 1" = 1'

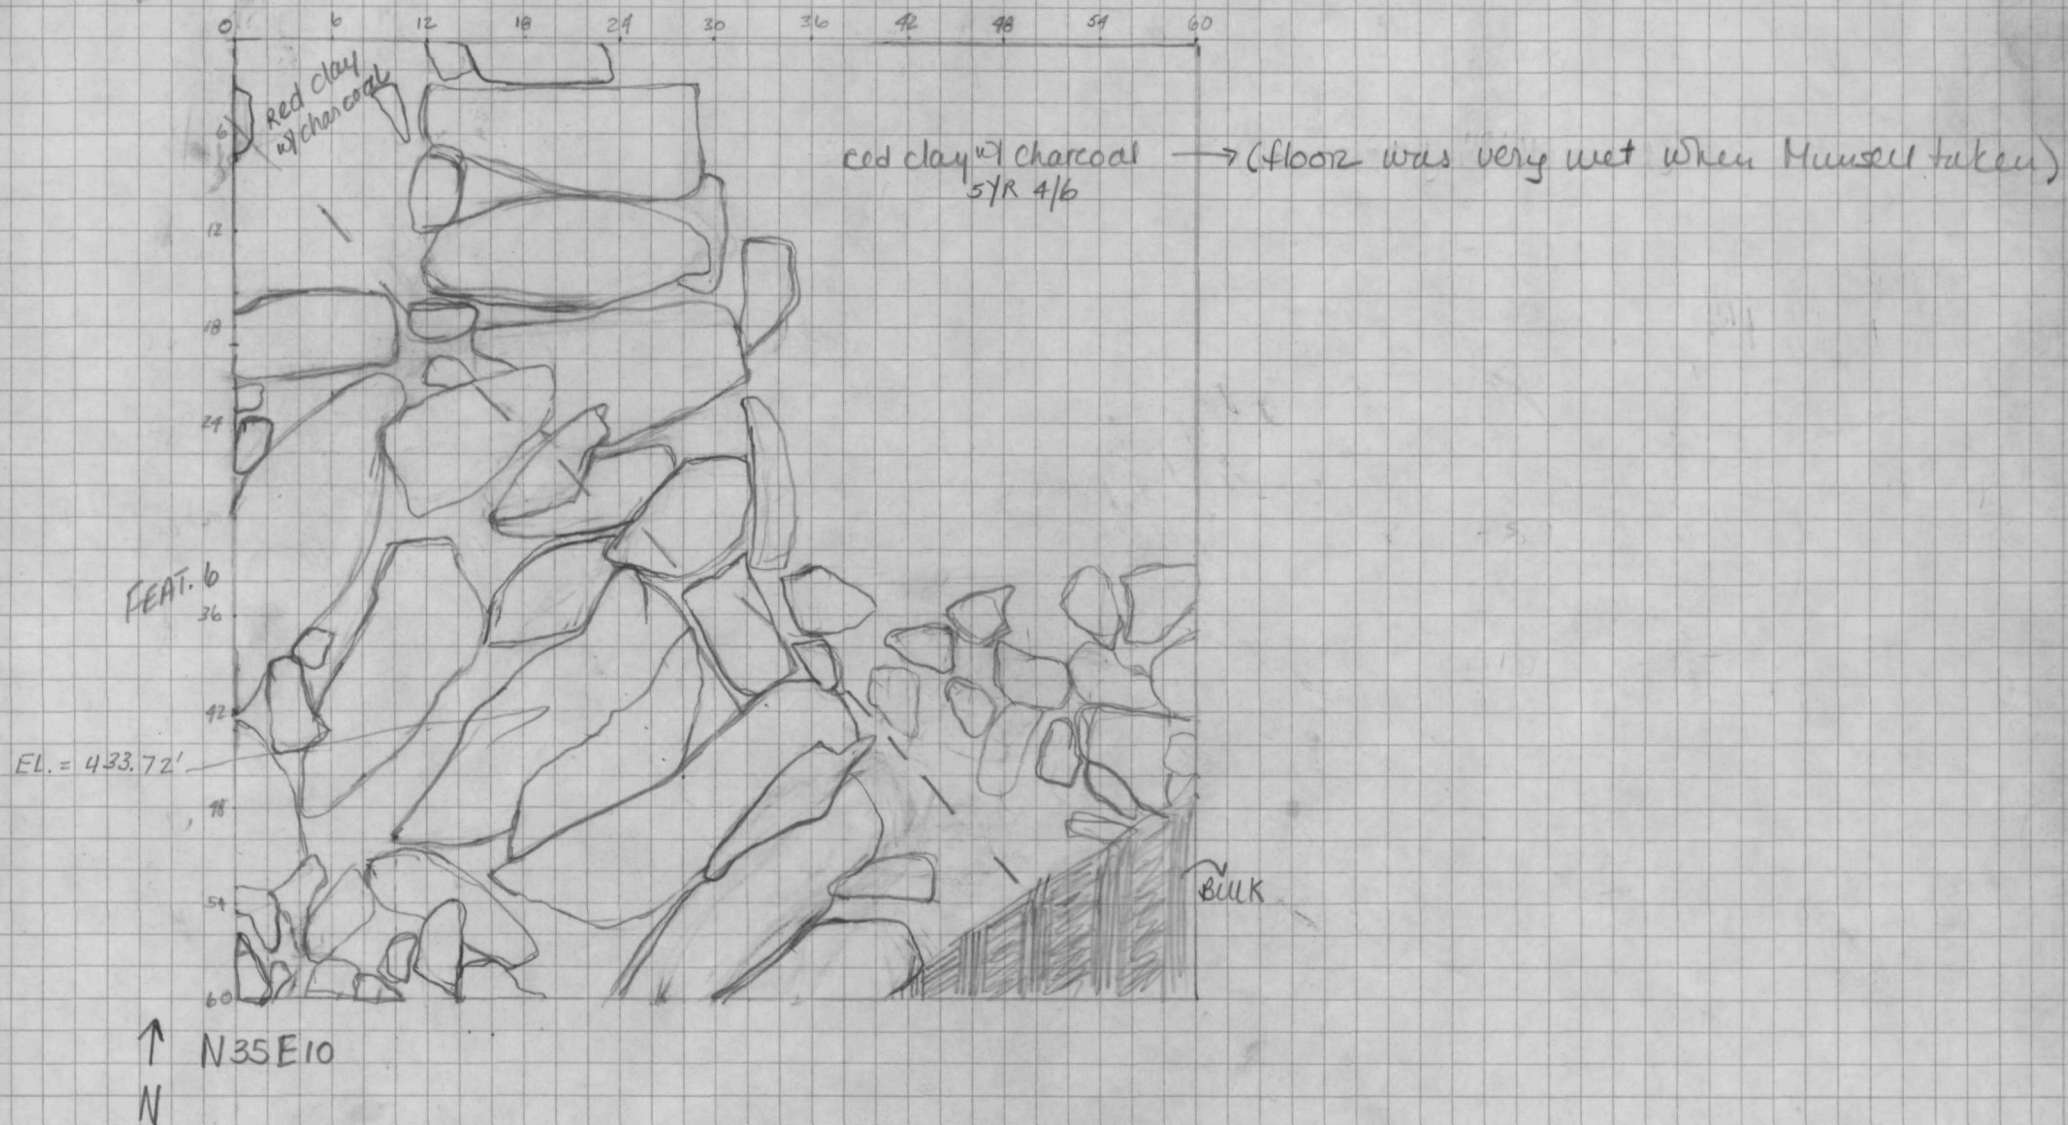


18 TR 350
 HAND VIEW
 NEO 310
 AUG 28 '79
 1" = 1'
 weaver/CARR

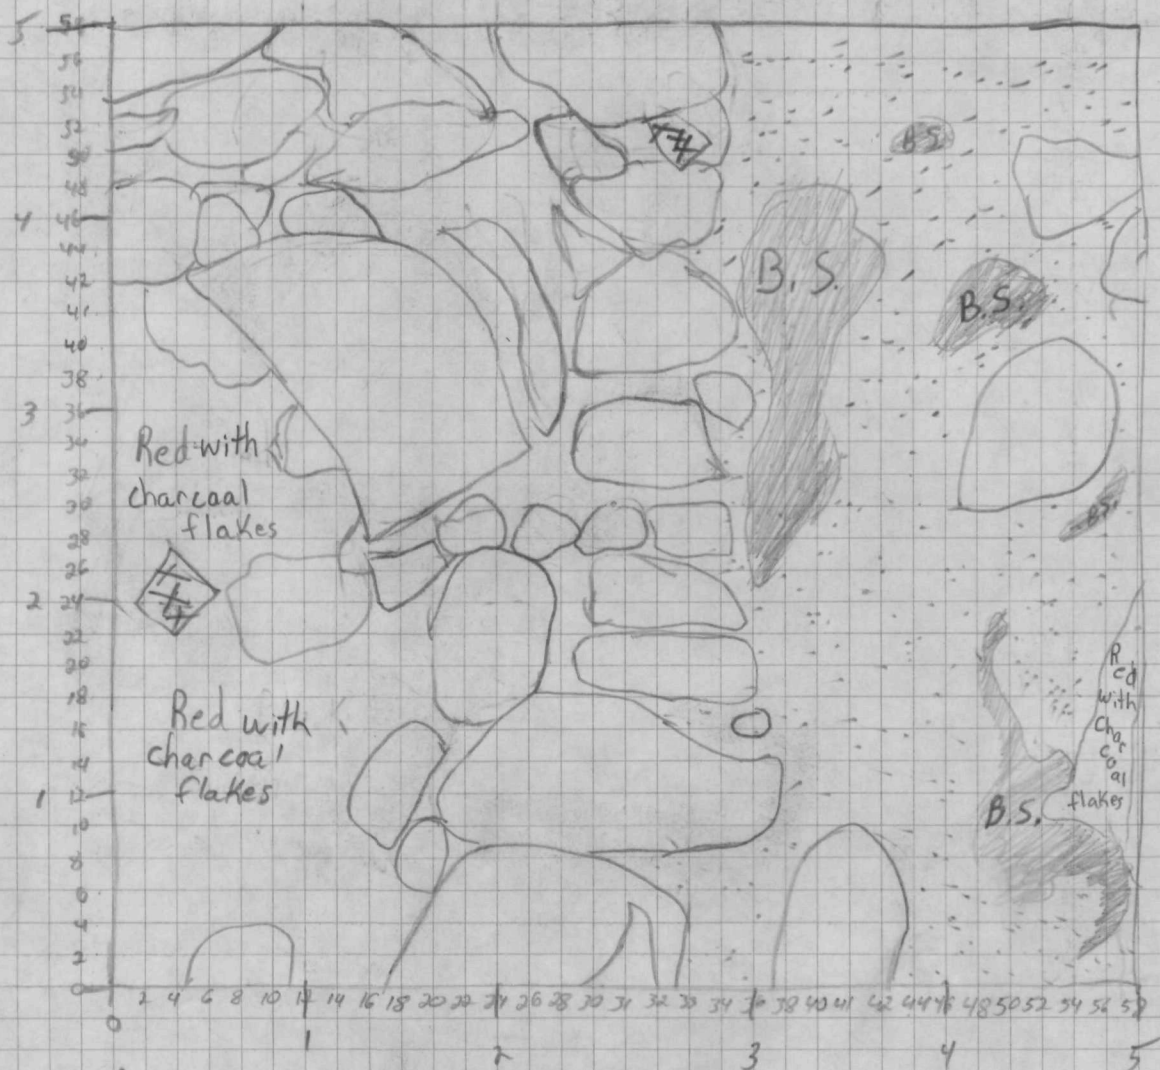

□ = stones
 ■ = bricks
 ■ = Black Stains
 ■ = sandy floor

Sandy floor - 2.5Y 5/6
 Black stain - 2.5Y 2.5/6
 Red with charcoal flakes -
 2.5YR 3/4

Plan view N45 E10
 Sept 4 1979
 Extension of Structure
 Walls of feature 1
 Carr/Weaver

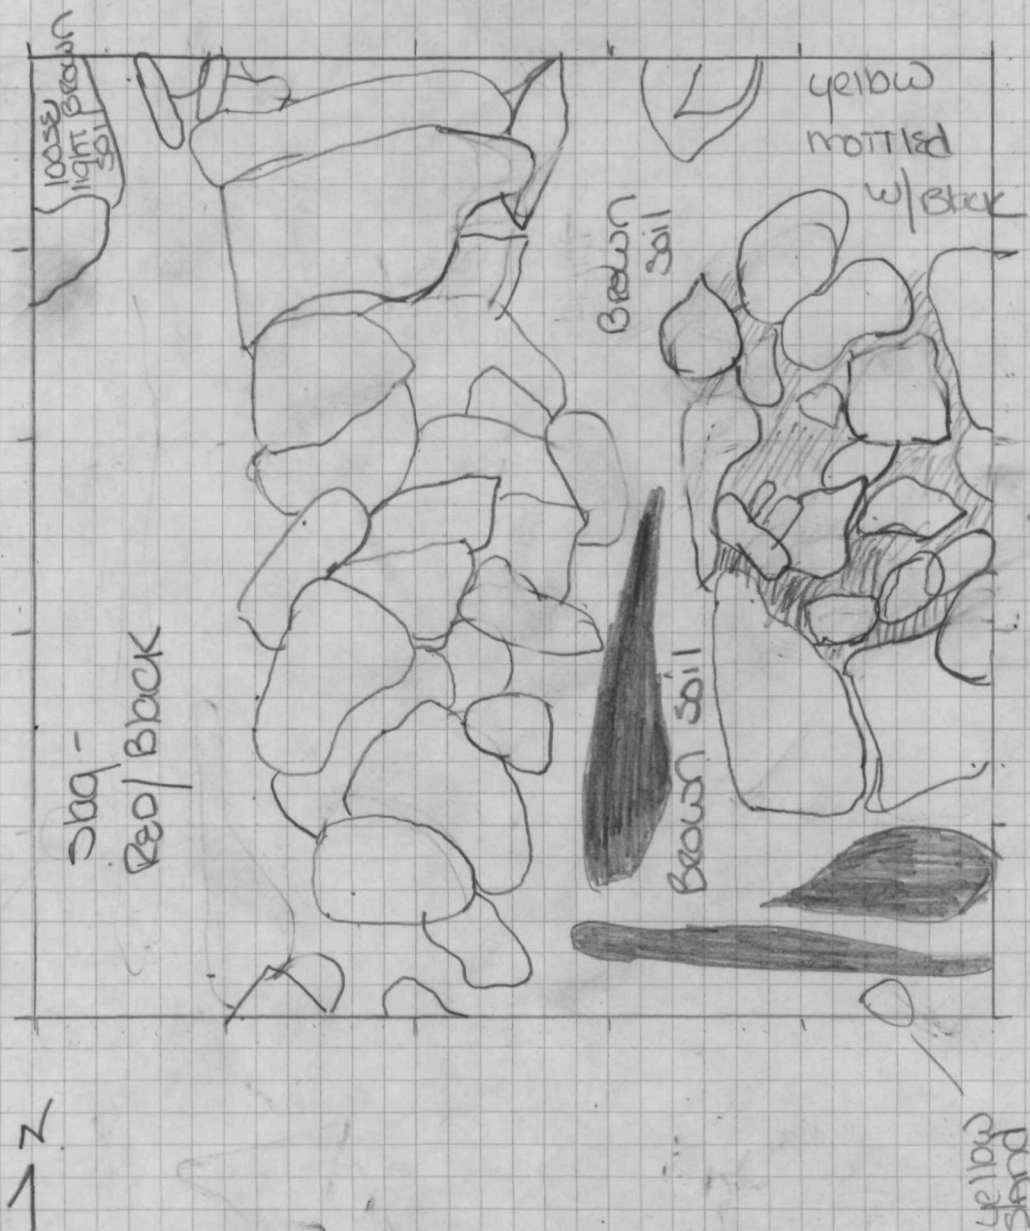

yellow mottled w/ black -
 clay - 10yr 5/4

loose light Brown soil -
 7.5yr 4/4

yellow sand 10yr 7/8

■ Red - (iron) soil 2.5yr 3/6

/// - mortar/sand 10yr 6/6


Brown soil 2.5yr 4/4

65%

→ 2

yellow sand


18 FR 320
N50 E 15
Plan View
August 22, 1979 RL, FH
scale 1" = 1'

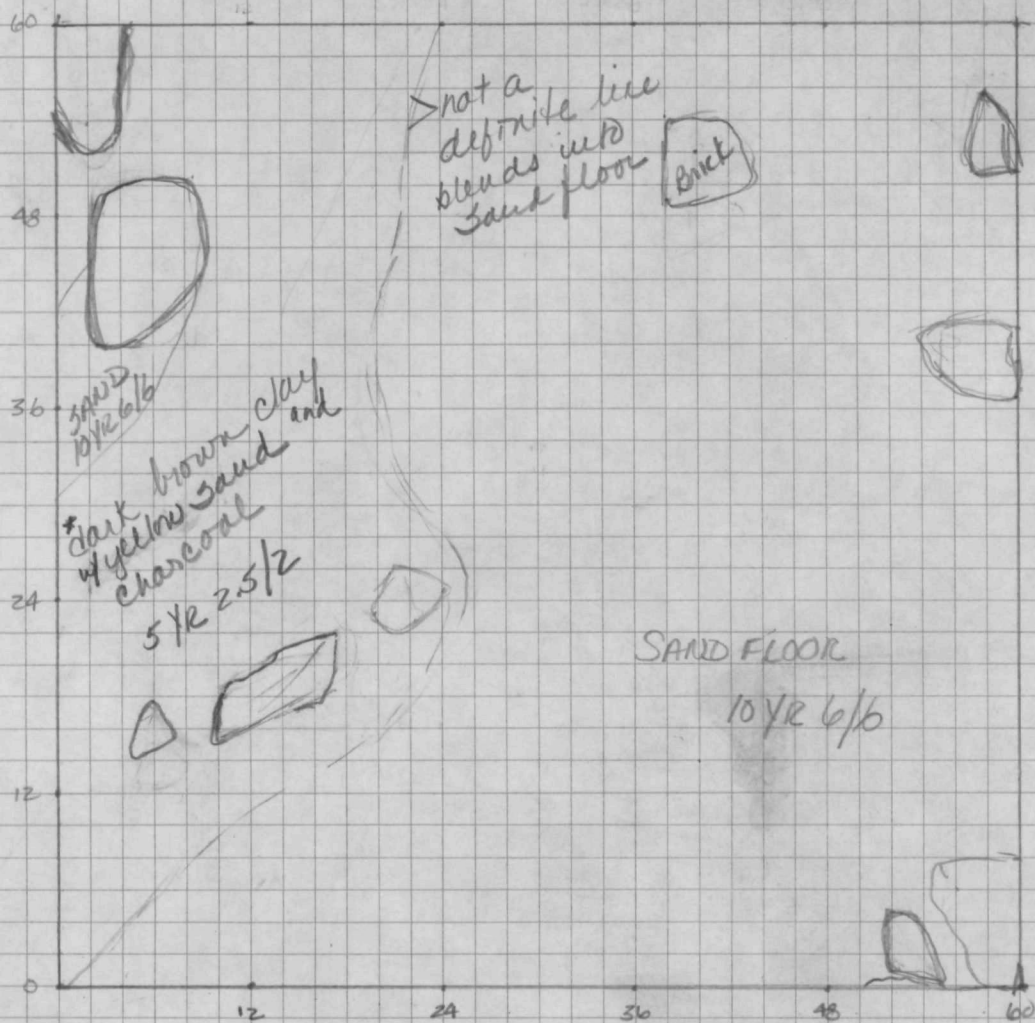

↑
Grid N.

Grid N. +- charcoal appears to run under the sand.

18FR 320
 N60 E5
 Plan View
 Aug. 23, 1979
 Weaver/Carr
 1" = 1"

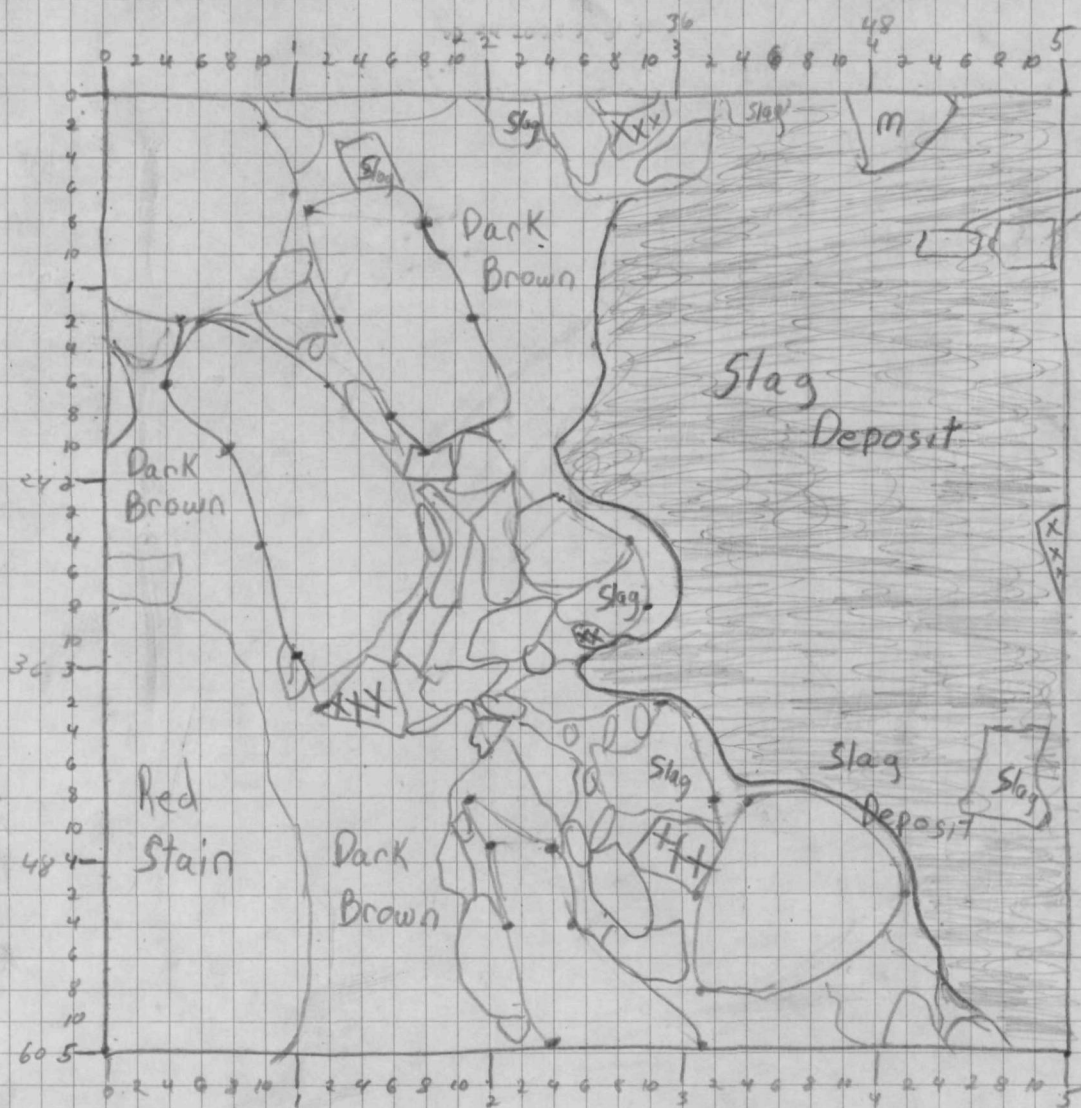

umo's
 (slag?)

- rock
- xxx - brick
- slag - slag
- m - metal object

Dark Brown Mottled With Charcoal -
 10YR 3/3

Red Stain - 2.5 YR 3/6

↑ N
 grid
 north

PLAN VIEW
 18-PR 320
 N 55 E 5
 1" = 1'
 AUG 22 79
 CARG/WEAVER




EL. = 435.50'

□ - Rock
 □X - Brick
 m - metal

RED Cindery Area - 254R 4/4
 Black charcoal Ash - 254R 26/2
 yellow sand - 104R 5/6

18 FR 320
 PLAN View
 Aug 17 1979
 NSS 810
 Carr Weaver

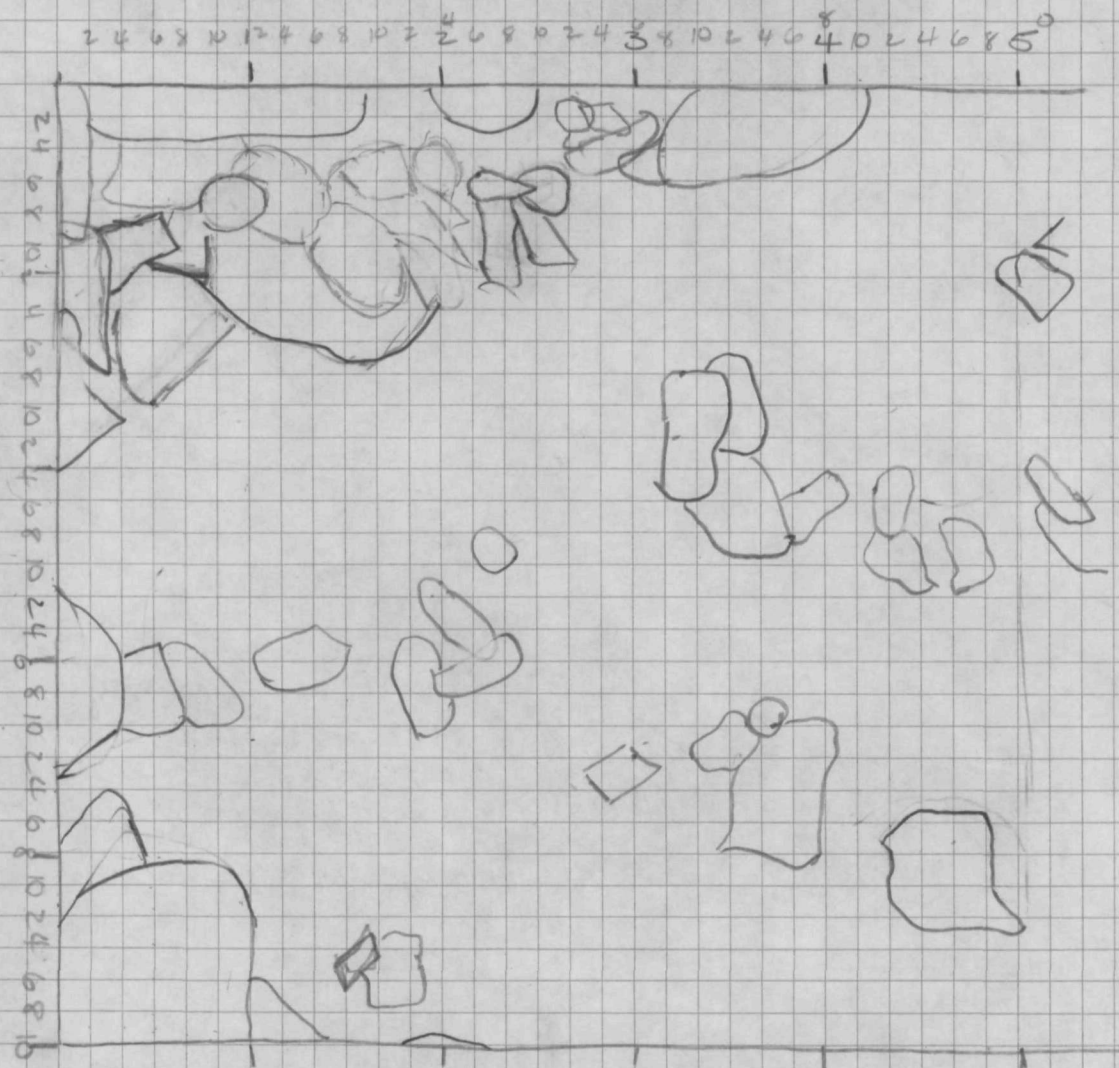

2
 1

soil - sand floor

18 FR 320
Plan View N55 E15
August 20, 1979 RR, kh
Scale 1" = 1'



10YR 5/4 CLAY/SAND
BACK FOR BRICK
AND LIME MATRIX

18 FR 320

PLAN: PROFILE

AUG. 15 1979

N 55 E 20

1" = 1'-0"

BTC

630 = 1 FT.

1/2" = 1"



10YR 4/4 CLAY
dark yellowish brown

10YR 5/4 CLAY/SAND

PARTIALLY CAST IRON & SLAG
Tool frag. ER 188

NOTE:

ITEMS NOT CALLED OUT ARE
STONES.

5YR 3/4

BRICK

3/8" ϕ ROUND IRON BAR

PROFILE LOOKING W

Stone

10YR 5/8


2YR 3/4

7.5YR 3/2

yellowish brown


dark brown

18 Fr 320 Catoctin, Md.
 Plan View
 S. Wall Feet. 1 N50 E 20
 Aug. 14, 1979
 RR, Rk
 Scale: 1" = 1'

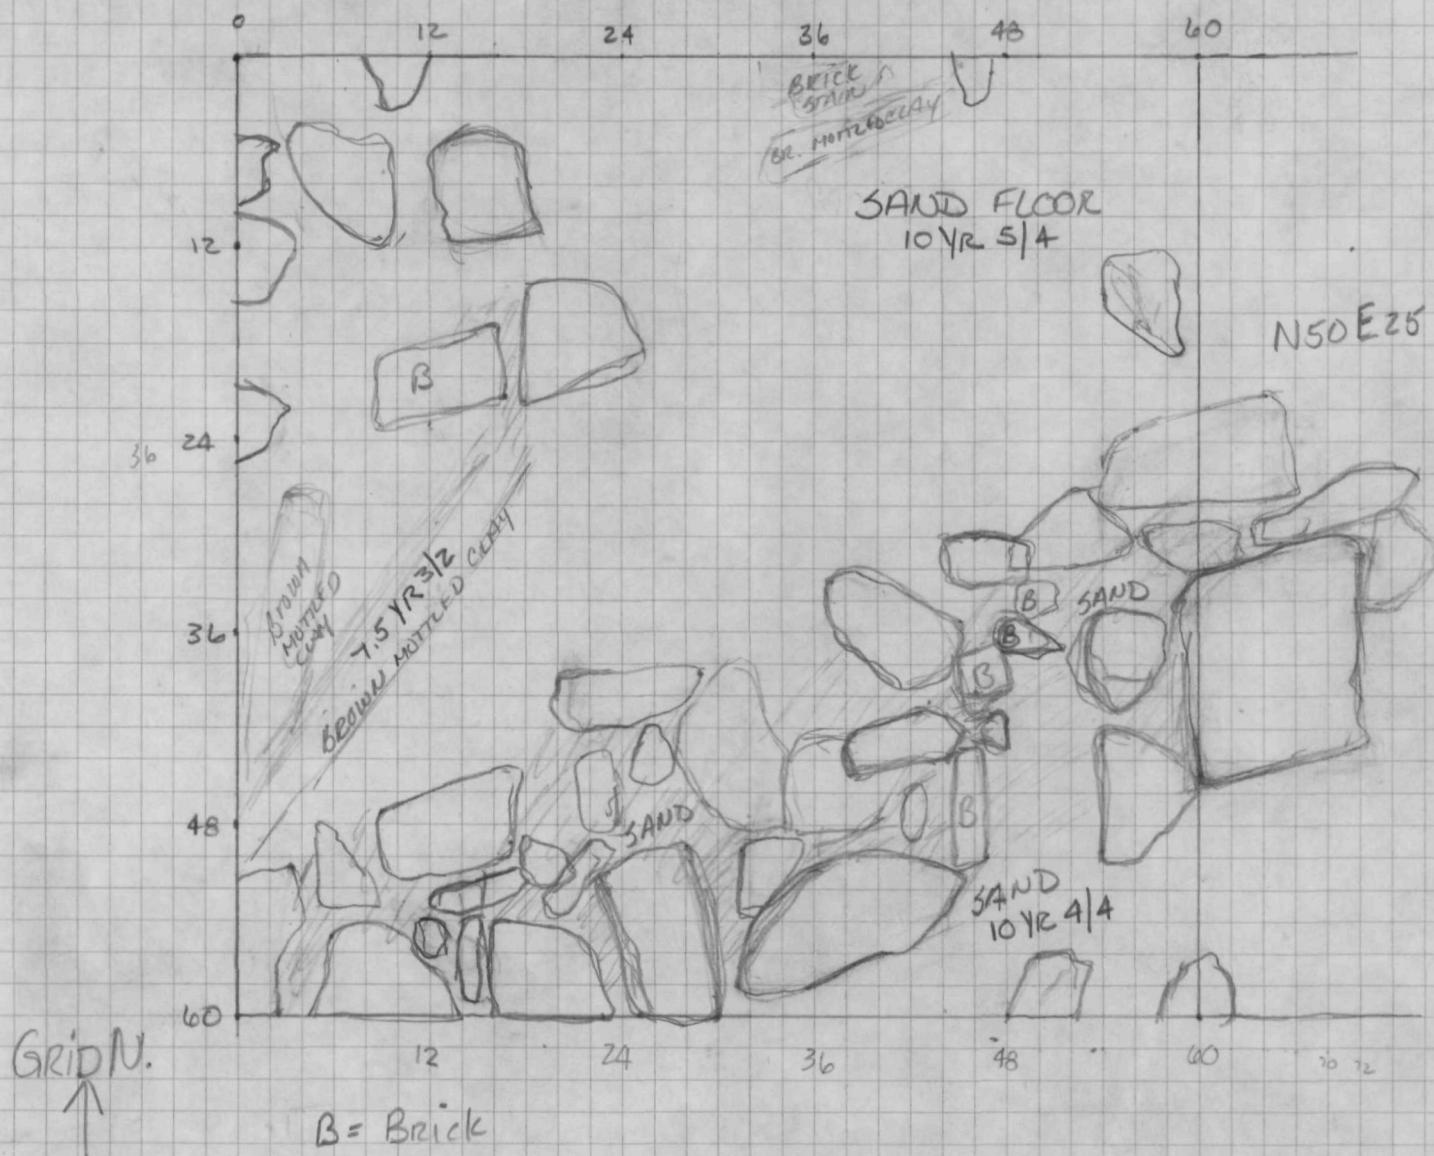

18 Feb 320

PLAN VIEW
AUG 15 1979
U60 E10
1" = 1'
Wagner/CARR

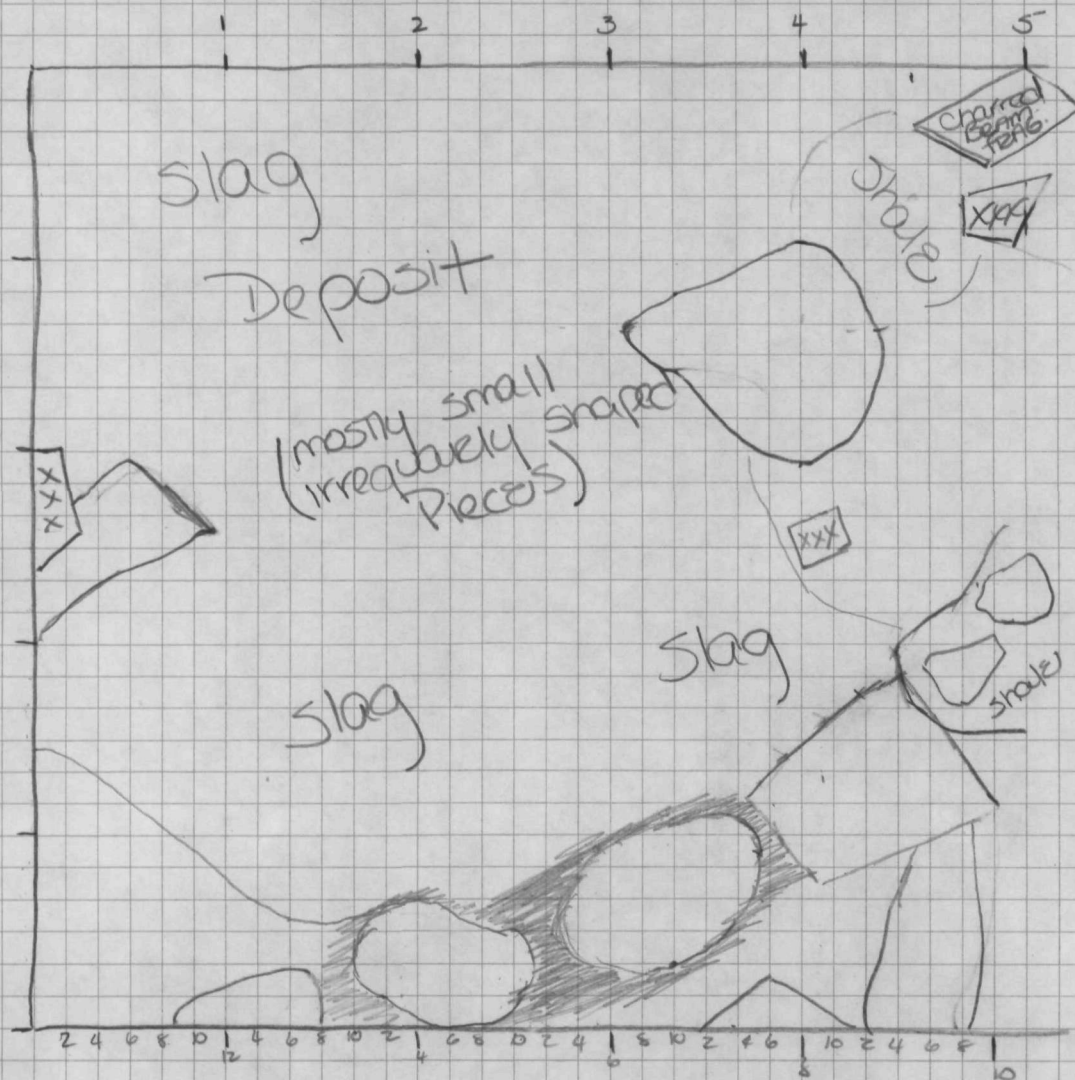


2
1


xxx - Brick
xxxx - MORTAR



N55 E25
PLAN VIEW
SEPT 13, 1979

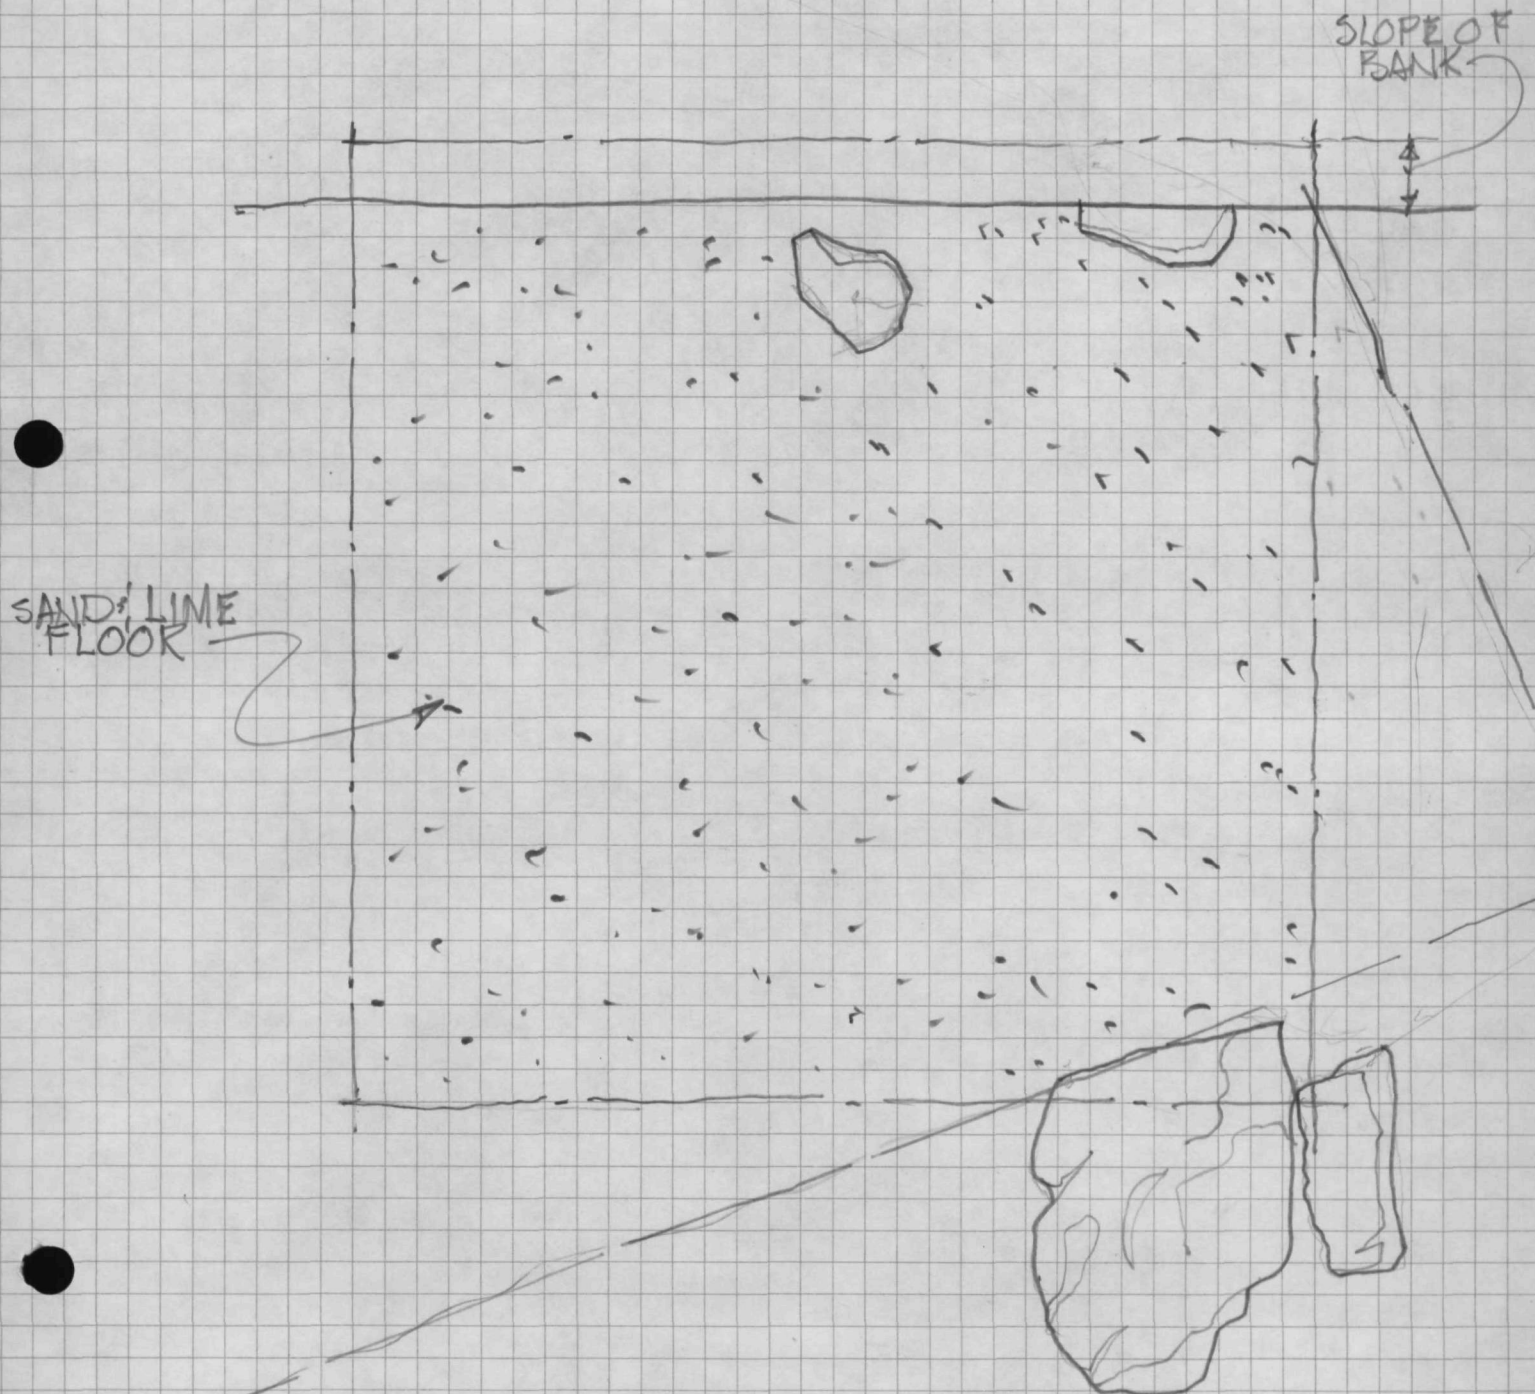

N55E30
PLAN VIEW
SEPT 13, 1979
SCALE 1" = 1'-0"

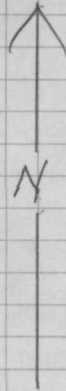

COOLED MOLTEN IRON - CONFORMED
AROUND FOUNDATION STONE

SLOPE OF
BANK

COOLED MOLTEN
IRON SLAG

3" DEEP SAND/LINE
FLOOR

SCATTERED
SLAG DEBRIS
MIXED W/
GRAVEL & CLAY
HARD PACKED
RED CLAY
BENEATH

SLAG DEBRIS

SE corner F-1

PLAN VIEW
18 FK 320
N55E30 / N55E35
1" = 1'
FEAT 5

N
↑

BRN SOIL
GROOVES

EDGE OF FEAT

FEAT 5

ANGULAR QUARTZ GRAVEL DRIVE

25" B.S.

26" B.S.

31 B.S.

26" B.S.

25 B.S.

28 B.S.

TRENCH #8³

TRENCH #9

TRENCH #4


CLAY W/ GRAVEL

CHARCOAL

T-8

N65E20

N60E20

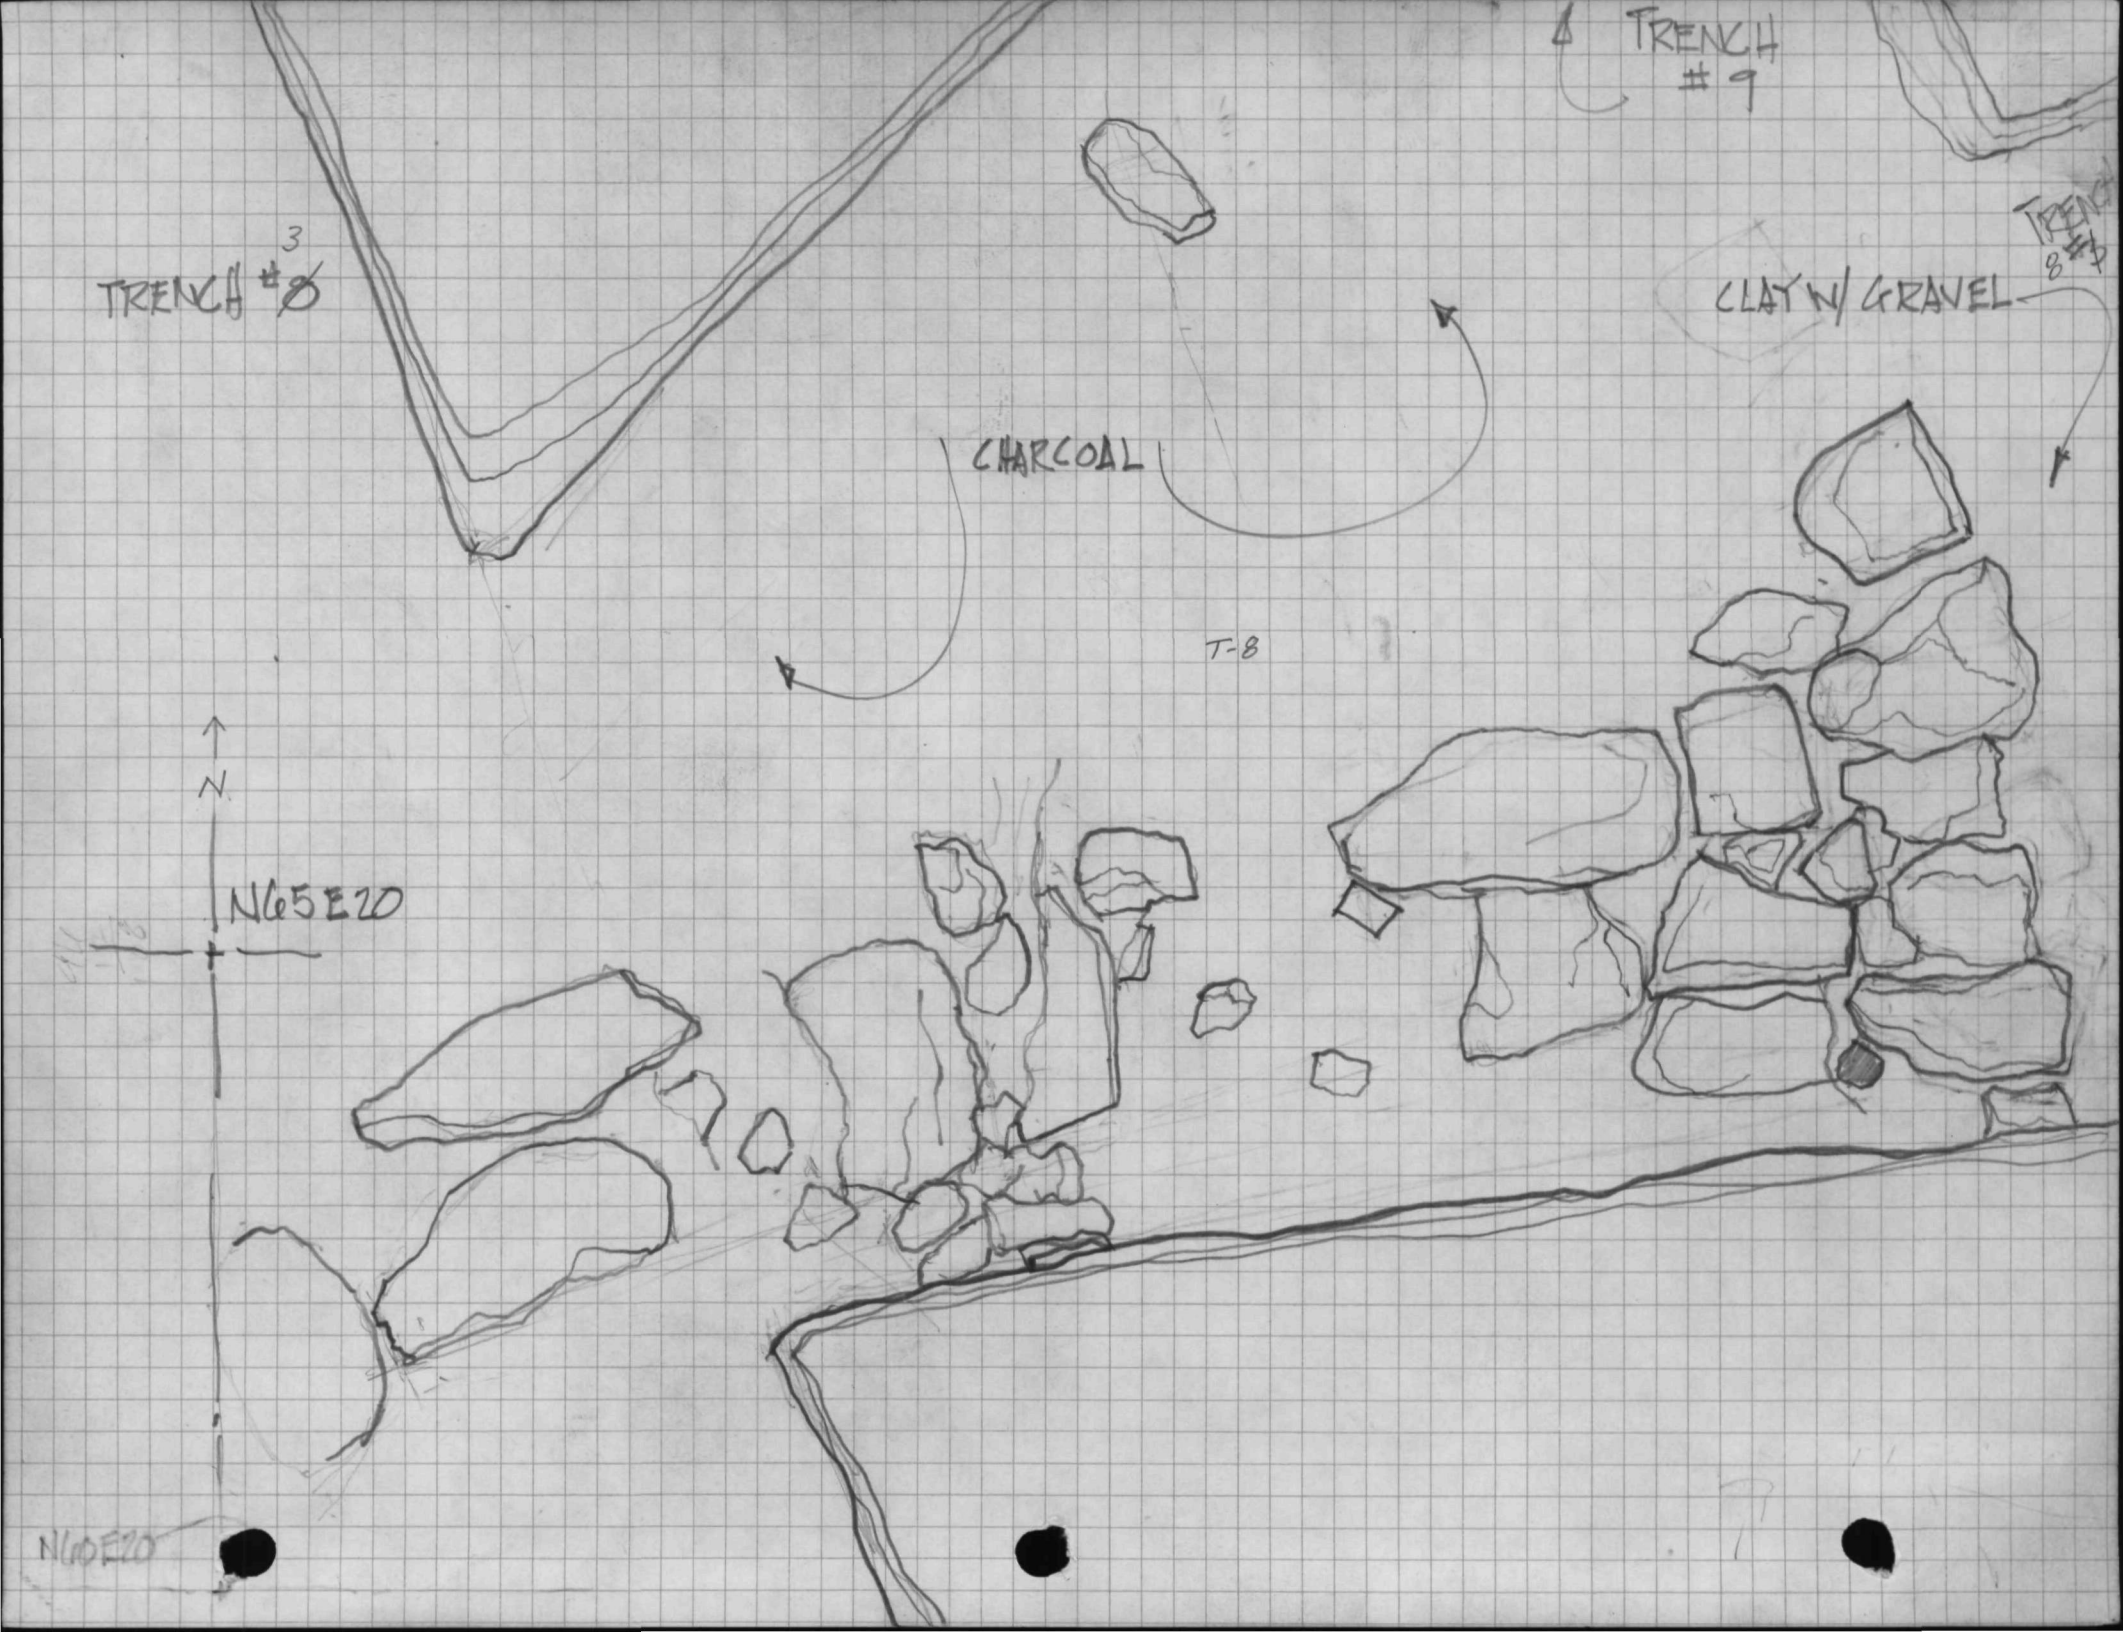

$$15Q = 2''$$


~~Cx0123~~
~~4443~~


- CLAY W/
HARD PACK
RED CLAY

GRAVEL/HUMUS/CLAY MIX

18 FR 320
Plan View - Feature 6
N30 E15 extending South into
Trench 3

Sept. 13, 1979 RR, kh
Scale 1" = 1'

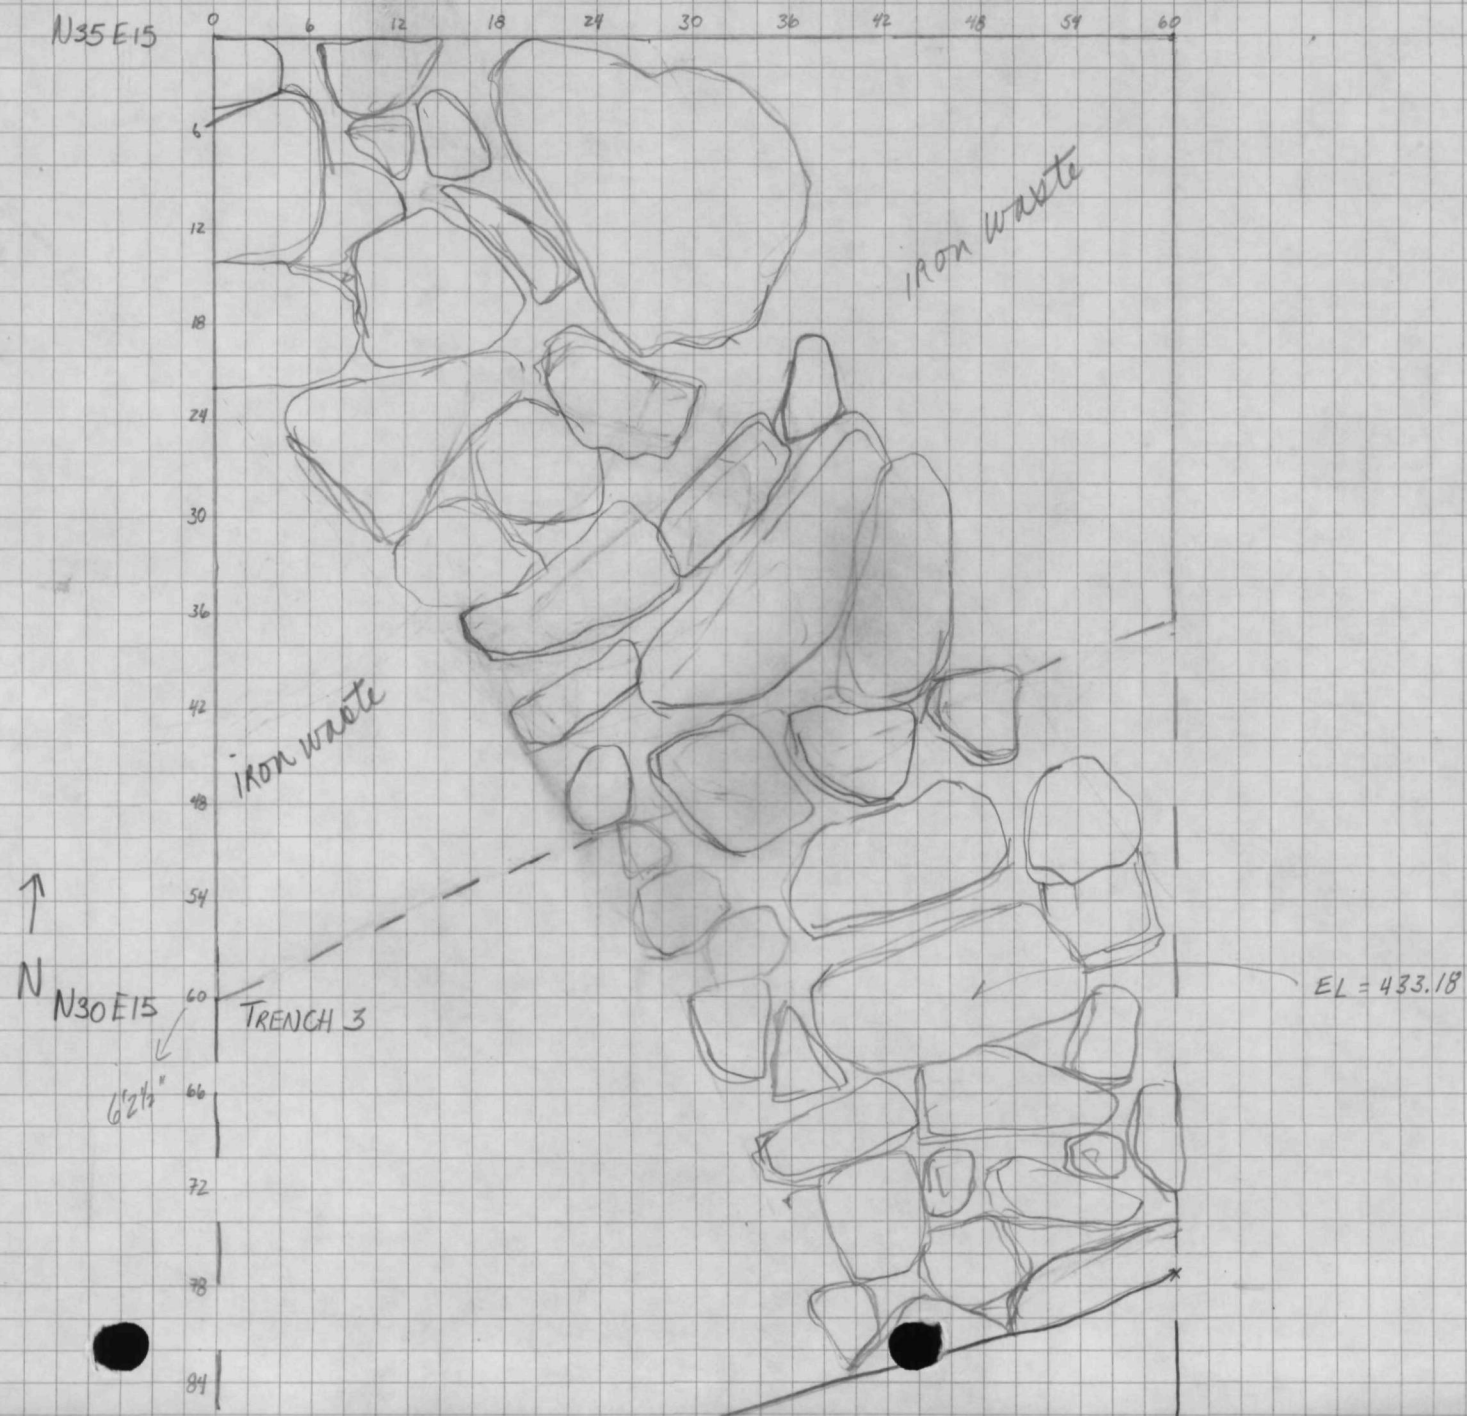

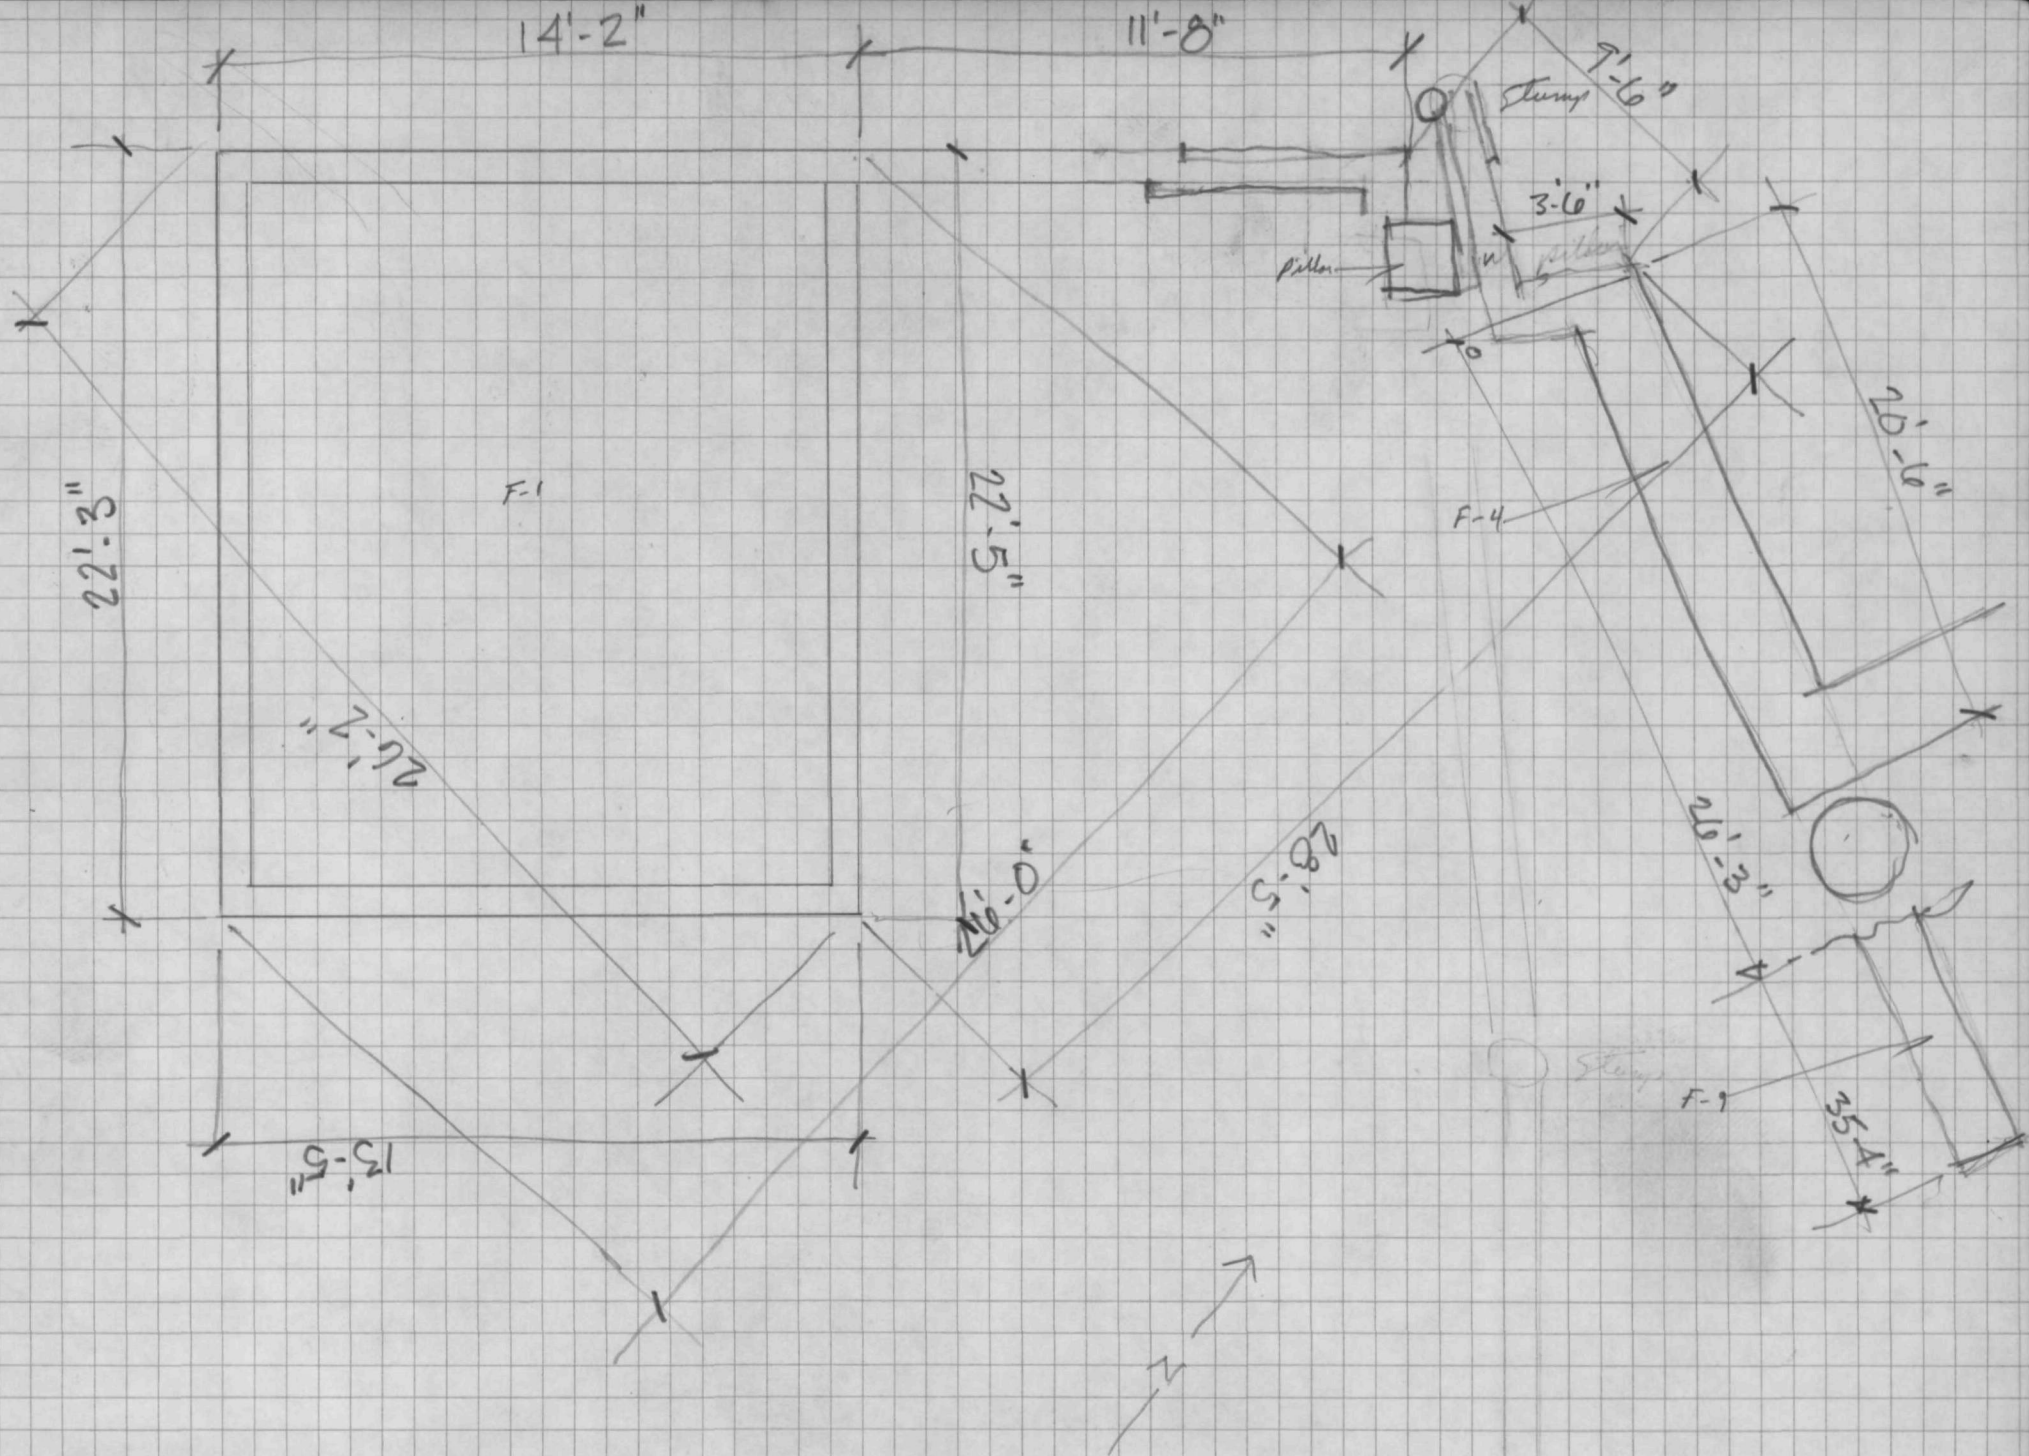

UNIT	FEATURES	PLAN	PROF.	MAP	PHOTO
T-1				✓	✓
T-2	2				x?
T-3	1, 4	✓	x	✓	✓
T-4	6	✓	✓	✓	✓
T-5			✓	✓	
T-6 _a (top of dom)			x	✓	
T-6 _b (between dom)			x	✓	
T-7	4		x	✓	✓
T-8	1	*	x	✓	
T-9			x	✓	
N55 E30]	1, 5	* F-5	x	✓	✓
N55 E35]				✓	
N55 E25	1	*		✓	✓
N45 E30-35				✓	
N50 E30	1 com. x	*		✓	✓
N50 E35		*		✓	F-1 Scrap Killer
N50 E25	1	*		✓	✓
N60 E15]	1	✓	? x	✓	✓
N60 E20]		✓		✓	
N45 E25		✓		✓	✓
N50 E20	1	✓		✓	✓
N60 E10	1	✓		✓	✓
N55 E20	1	✓		✓	✓
N80 E5	4, 7	✓	✓	✓	✓
N55 E10	1 com	✓		✓	✓
N30 E15	6	*		✓	✓
N55 E15	1	✓		✓	✓
N55 E5	1 com	✓		✓	✓
N50 E15	1	✓		✓	✓
N45 E15	1	✓		✓	✓
N80 E0	4, 7	✓	4	✓	✓
N60 E5	1	✓		✓	✓
N50 E10	1	✓		✓	✓
Balk A, N ramp	8	✓	4	✓	✓
" " 5 "		✓	4	✓	✓
N45 E20	1	✓	✓	✓	✓
N65 E0	1	✓		✓	✓
N70 E0	1	✓		✓	✓
N75 E0	8, 7	✓		✓	✓
N60 W10 S/2	8	✓	4	✓	✓
N75 E10		✓		✓	✓
N45 E10	1	✓	4	✓	✓
N110 W5 E/2		✓	x	✓	✓
N35 E10	6	✓		✓	✓
N75 E5				✓	