LIMIT OF WORK
STA. 6+00
SOUTHBOUND RD.
TENTATIVE
BUREAU OF HIGHWAY DESIGN
POTOMAC
RIVER
CAPITAL
BELTWAY
SHOULDER WIDENING
RAMP
PROP. R/W LINE
MAUSOLEUM
CEMETERY
LIMIT OF WORK
STA. 22+00
RAMP "A"
LIMIT OF WORK
STA. 0+00
OXON HILL ROAD
BALMORAL
DRIVE
EAST
ALEXANDRIA
MELMARA
PANORAMA
RIVERHILL
OXON
BROCTON
ROAD

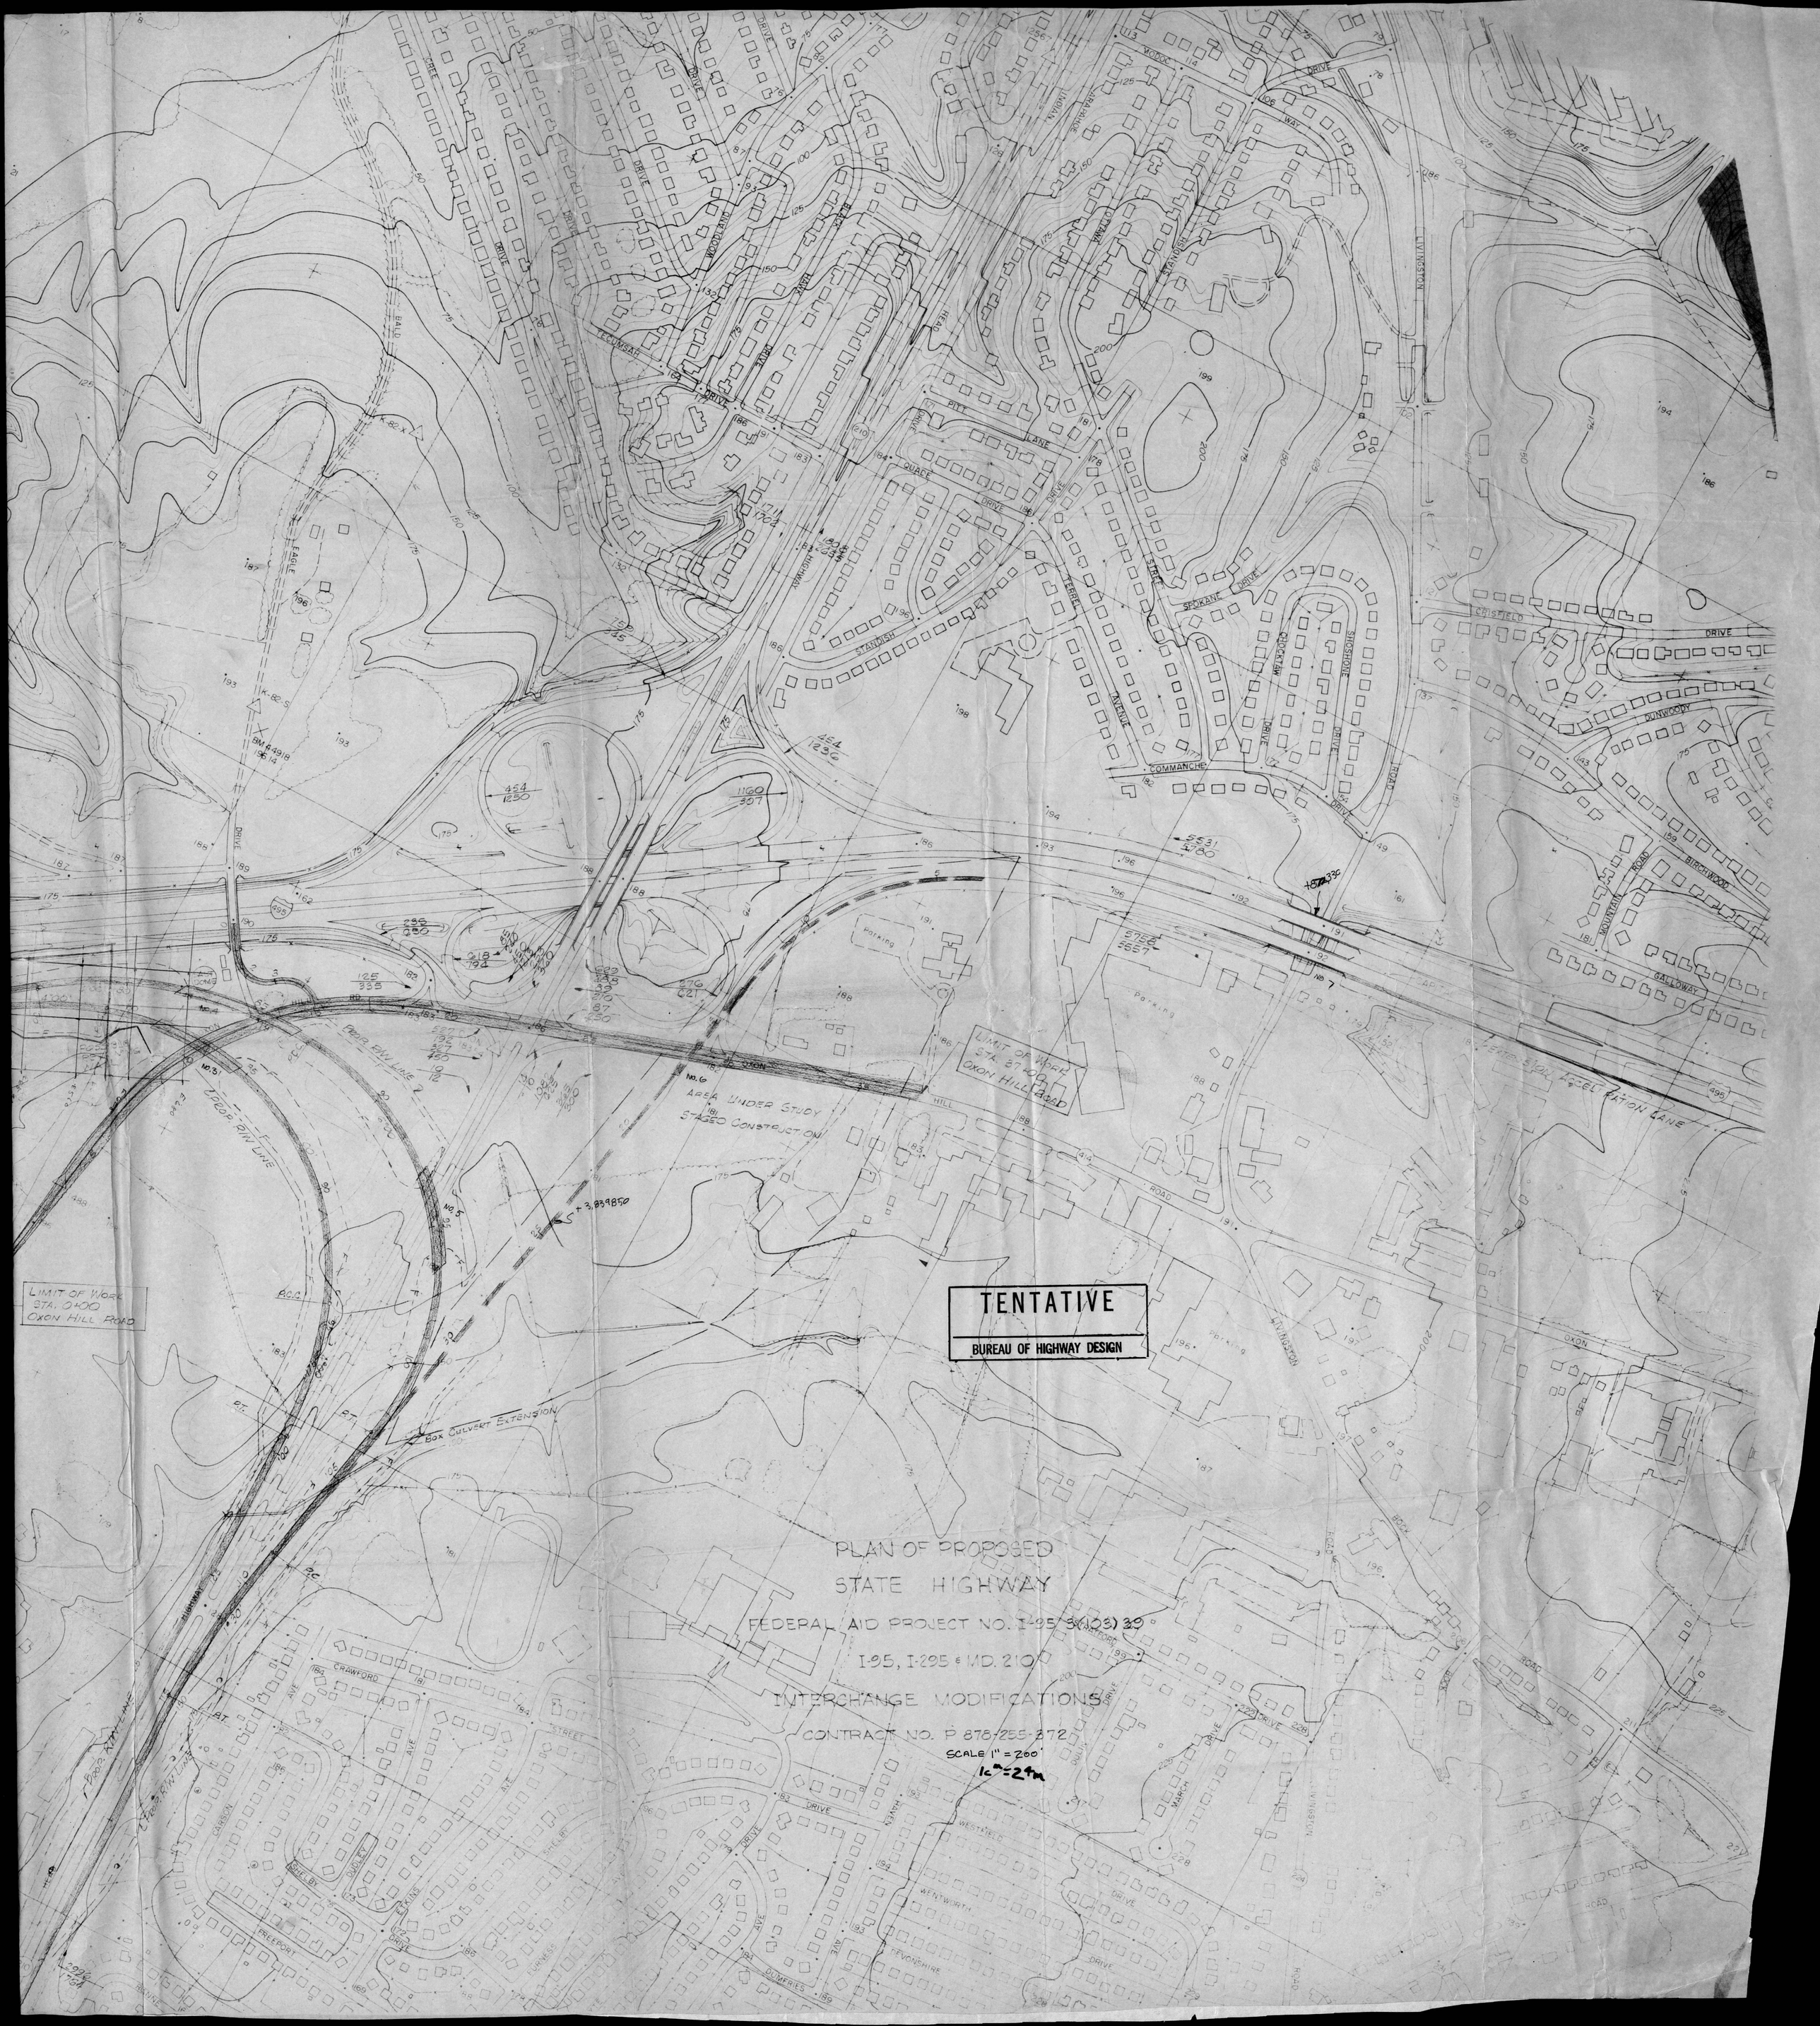
TENTATIVE
BUREAU OF HIGHWAY DESIGN
PLAN OF PROPOSED
STATE HIGHWAY
FEDERAL AID PROJECT NO. I-95-3(103)39
I-95, I-295 & MD. 210
INTERCHANGE MODIFICATIONS
CONTRACT NO. P 878-255-372
SCALE 1" = 200'
1cm=24m
LIMIT OF WORK
STA. 37+00
OXON HILL ROAD
LIMIT OF WORK
STA. 0+00
OXON HILL ROAD
AREA UNDER STUDY
STAGED CONSTRUCTION
BOX CULVERT EXTENSION
EXTENSION ACCELERATION LANE
PROP. R/W LINE
EXISTING R/W LINE
OXON HILL ROAD
LIVINGSTON
STANDISH
WOODLAND
TECUMSEH
SPOKANE
COMMANCHE
CHISFIELD
DUNWOODY
BIRCHWOOD
GALLOWAY
MOUNTAIN ROAD
CRAWFORD
CARSON
FREEPORT
DUMFRIES
WESTFIELD
WENTWORTH
DEVONSHIRE
MARCH
NORTHAMPTON
BOX CULVERT EXTENSION