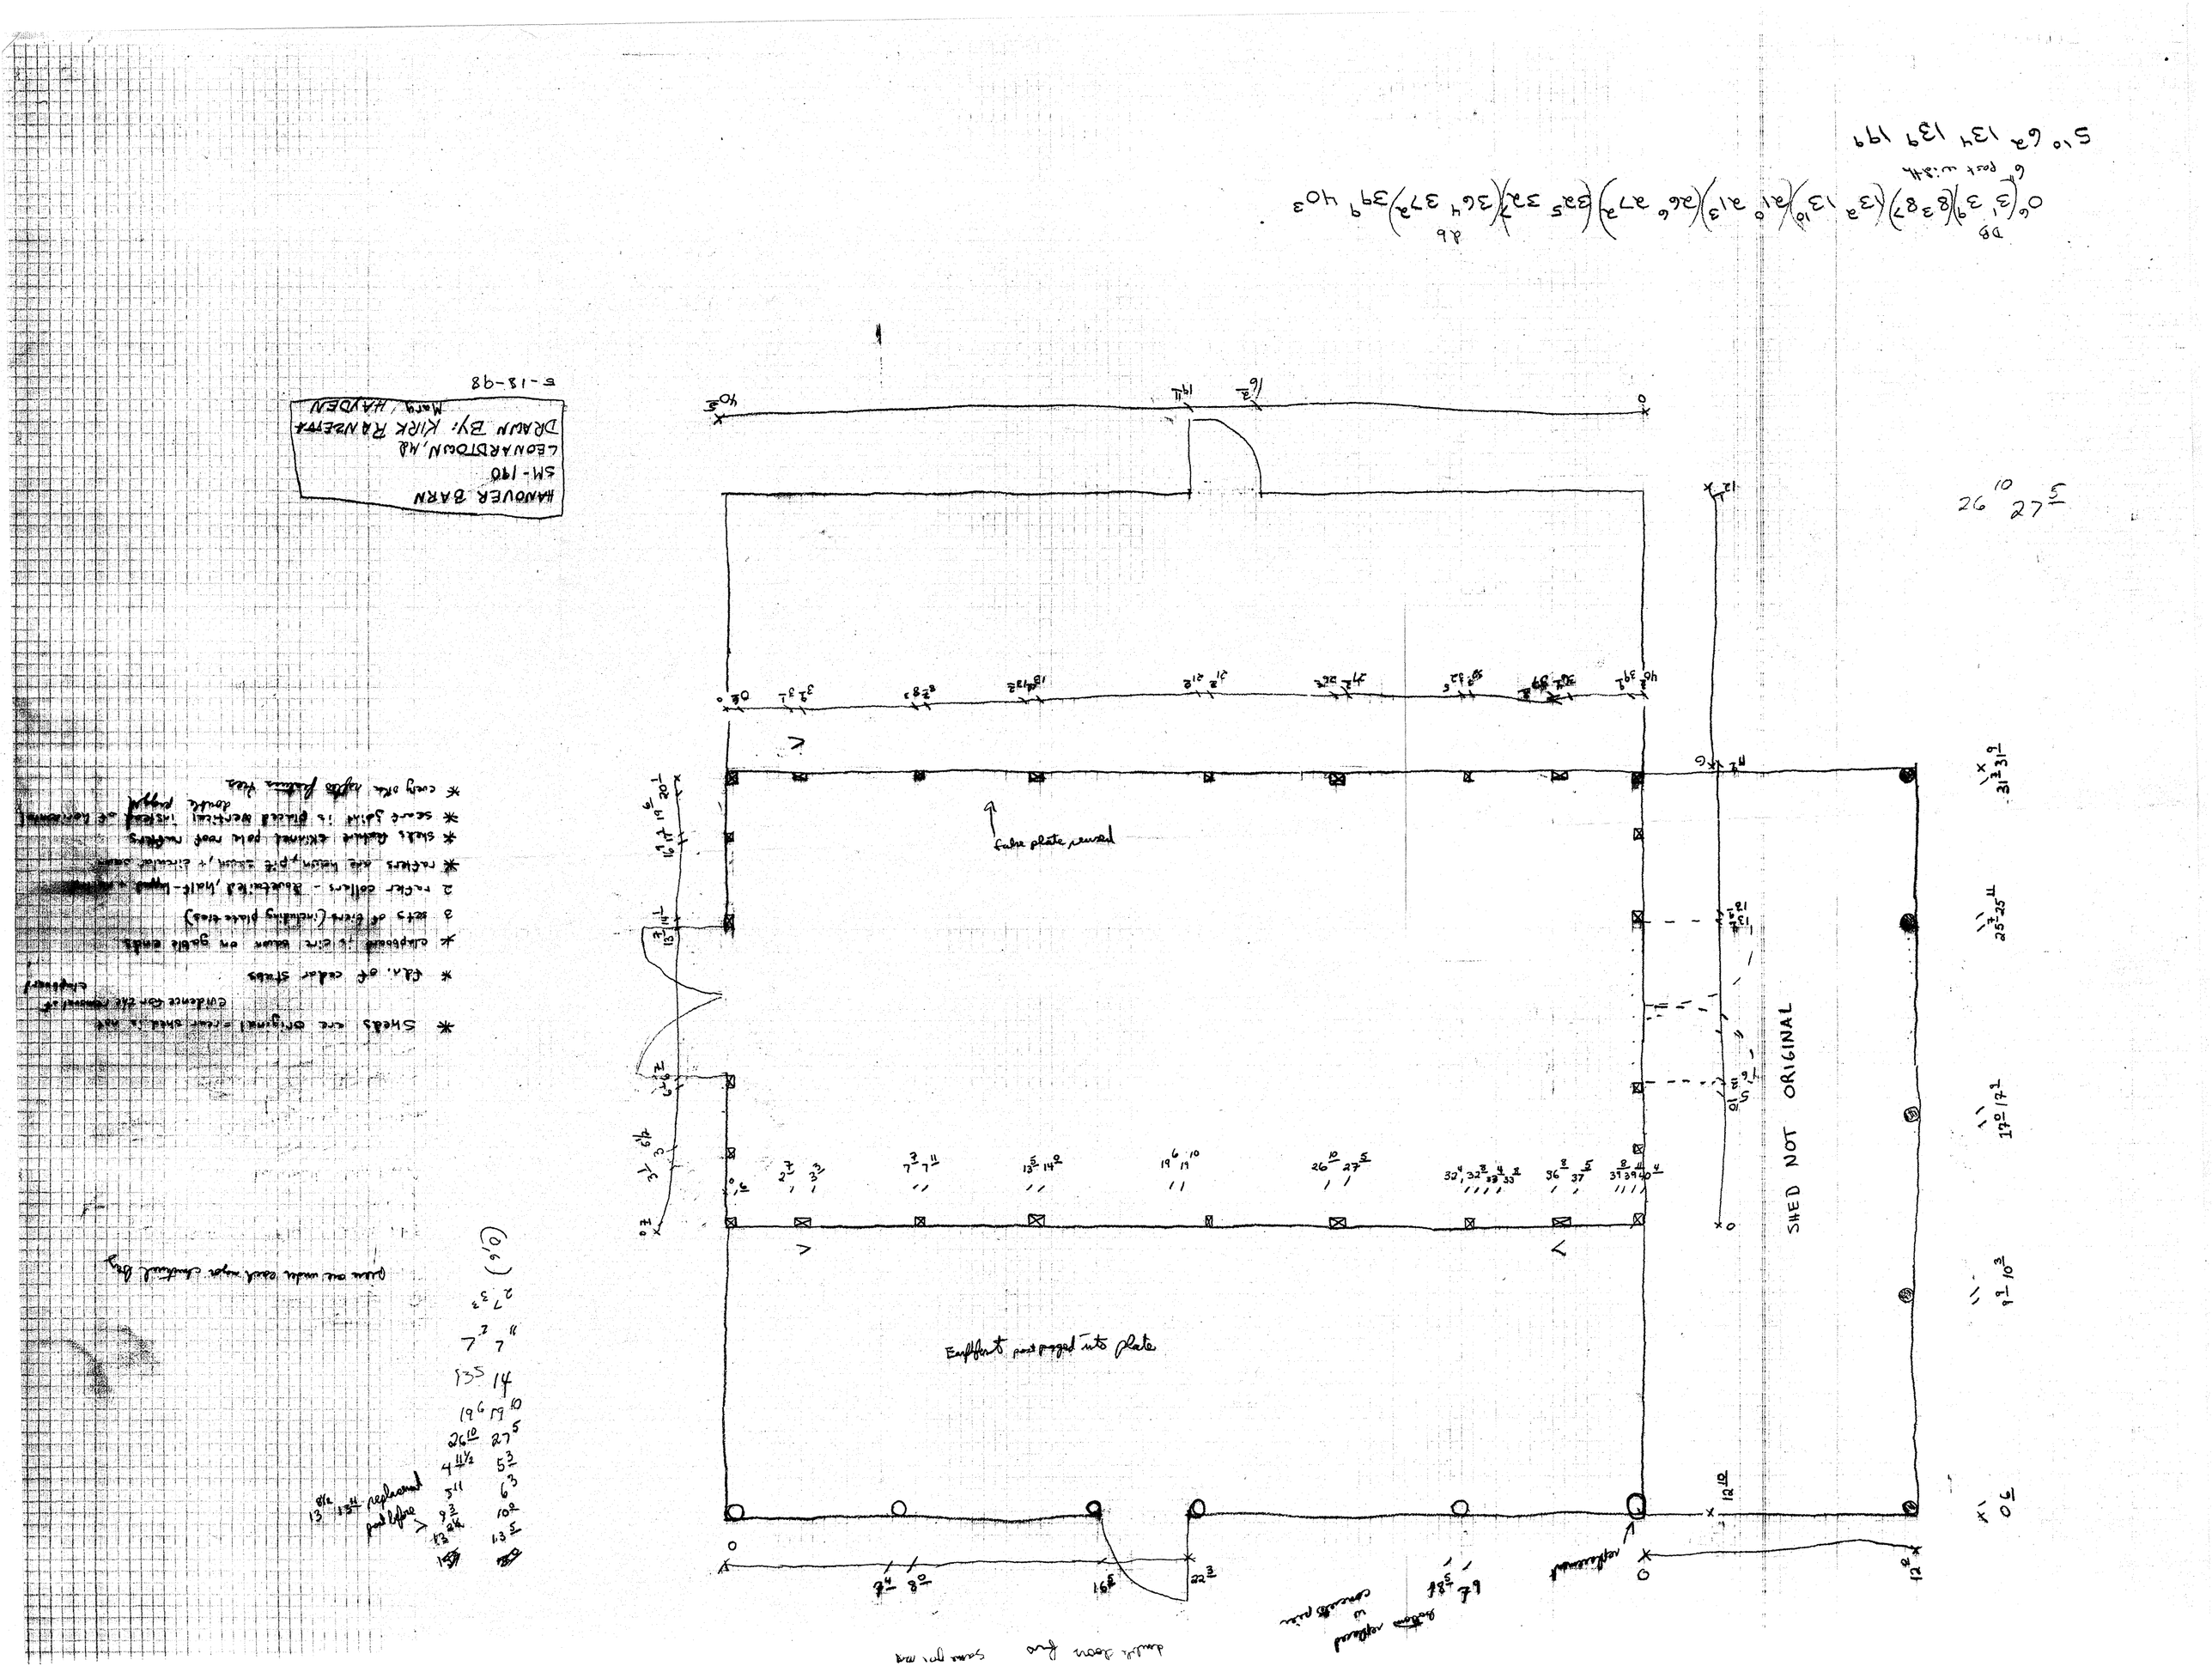

HANOVER BARN
SM-190
LEONARDTOWN, MD
DRAWN BY: KIRK RANZETTA
Mary HAYDEN
5-18-98
SHED NOT ORIGINAL
false plate reused
Earthfast post pegged into plate
replacement