
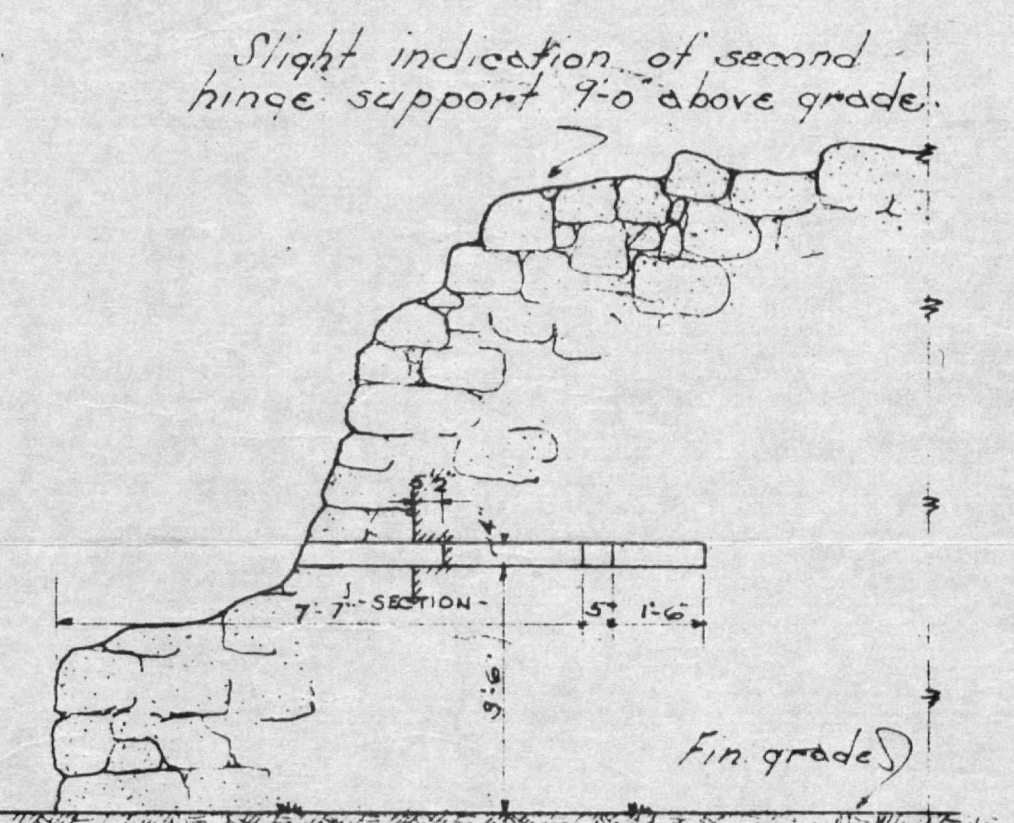
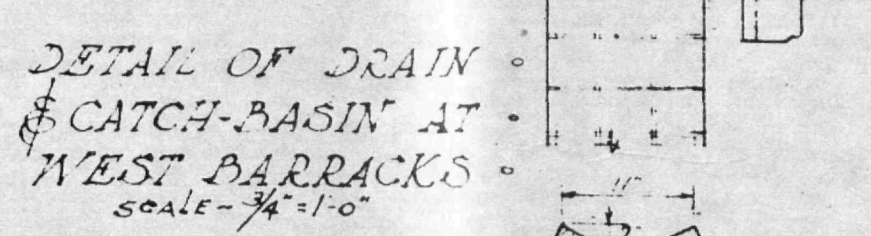
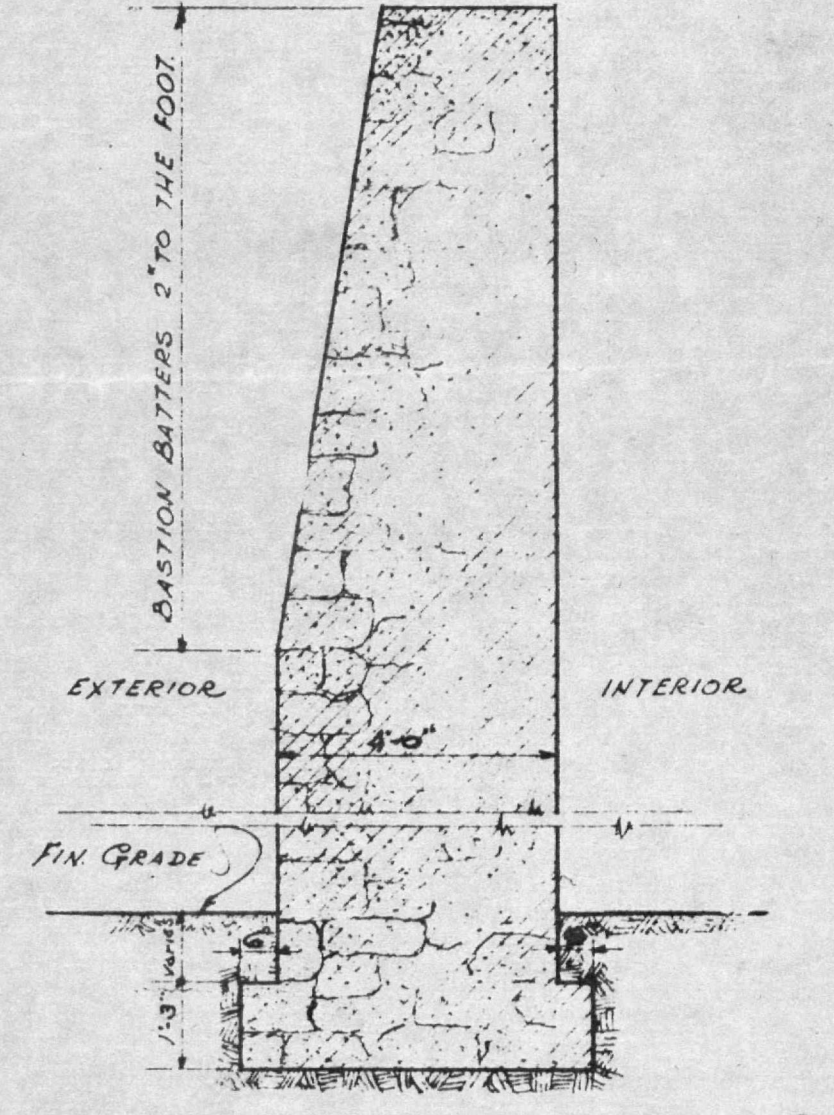
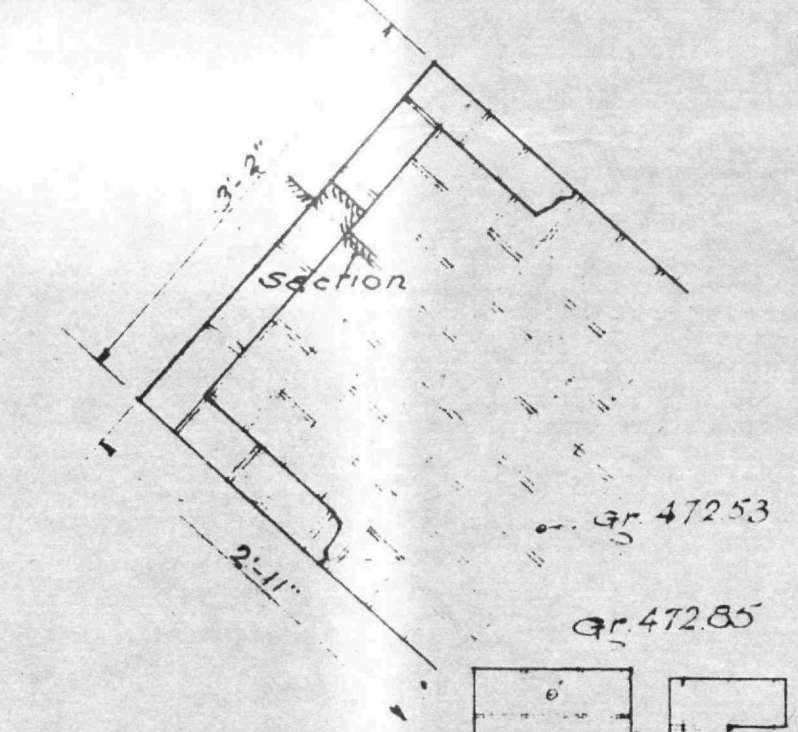
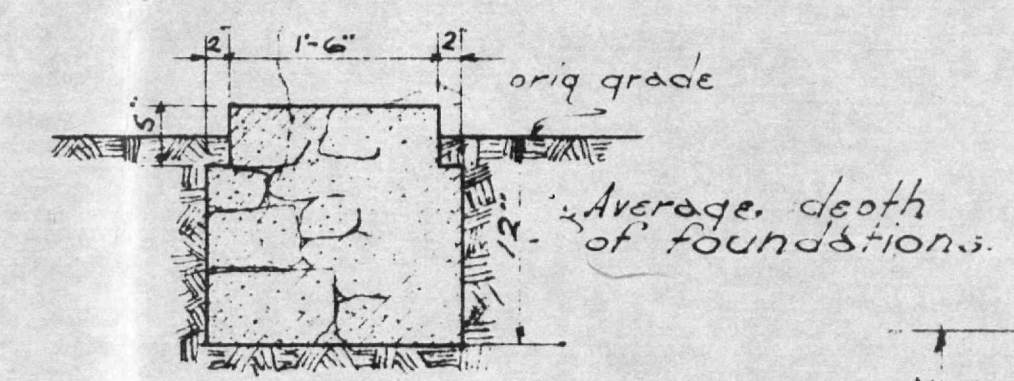


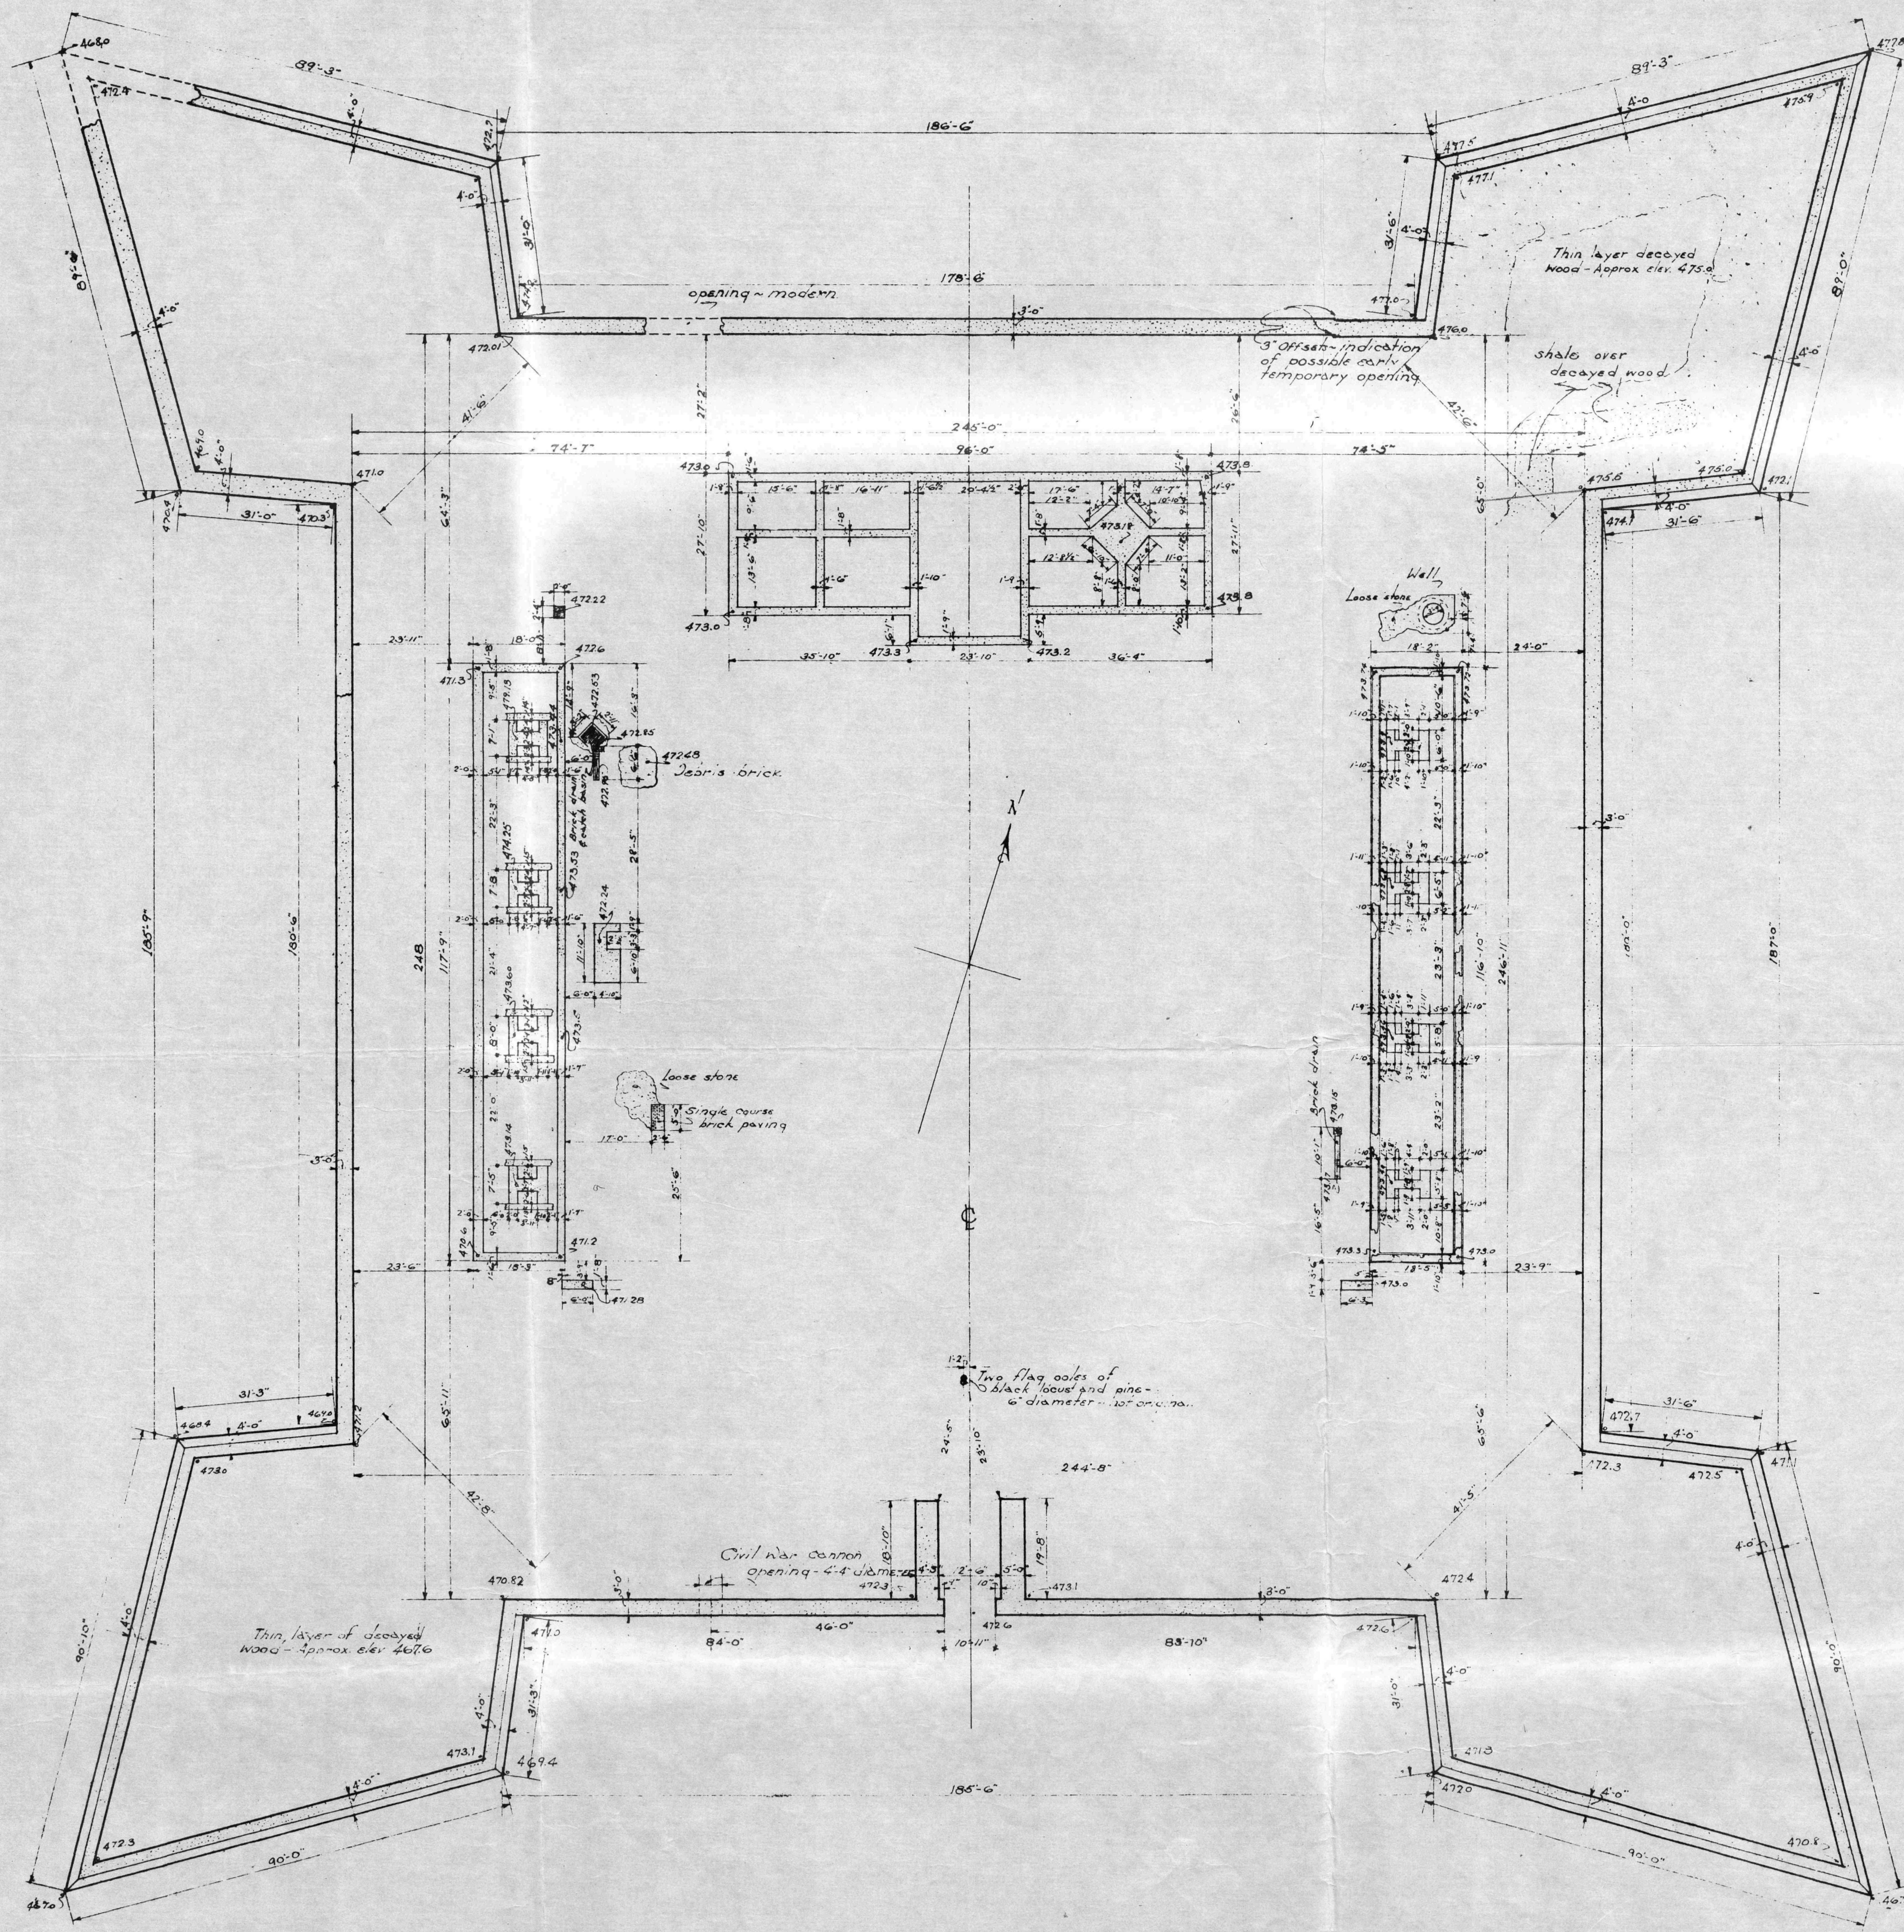


The original mortar in the fort walls is of two different mixes. The mortar on the interior of the walls is about 50% lime and 50% sand. The mortar used for pointing up the exterior faces of the fort walls is 75% lime and 25% sand. Evidence was found that originally the entire fort walls were pointed on both exterior and interior faces except on the interior of the bastions.

Antique fragments of china, glass, nails, buttons etc have been found in all parts of the fort except the bastions. Here nothing at all was found except a few wrought iron nails and two cannon balls in the south-west bastion.


The interior of each bastion indicates they were probably originally filled with earth as they either are partially filled as in the south-west and south-east bastions or a very large amount of fill was found just in front of the bastions. In front of both the north-west and north-east bastions several feet of fill was found, spread out over the ground. Also quite a lot being found in front of the other two bastions.

The barrack foundations are rather narrow and were originally all brought to about the same grade and levelled off. This would probably indicate log structures, especially the treatment of the top of the east barracks - see detail.

The brickwork shown on the drawing and all brick fragments including glazed brick are definitely Colonial. Probably used during the Revolutionary War period.

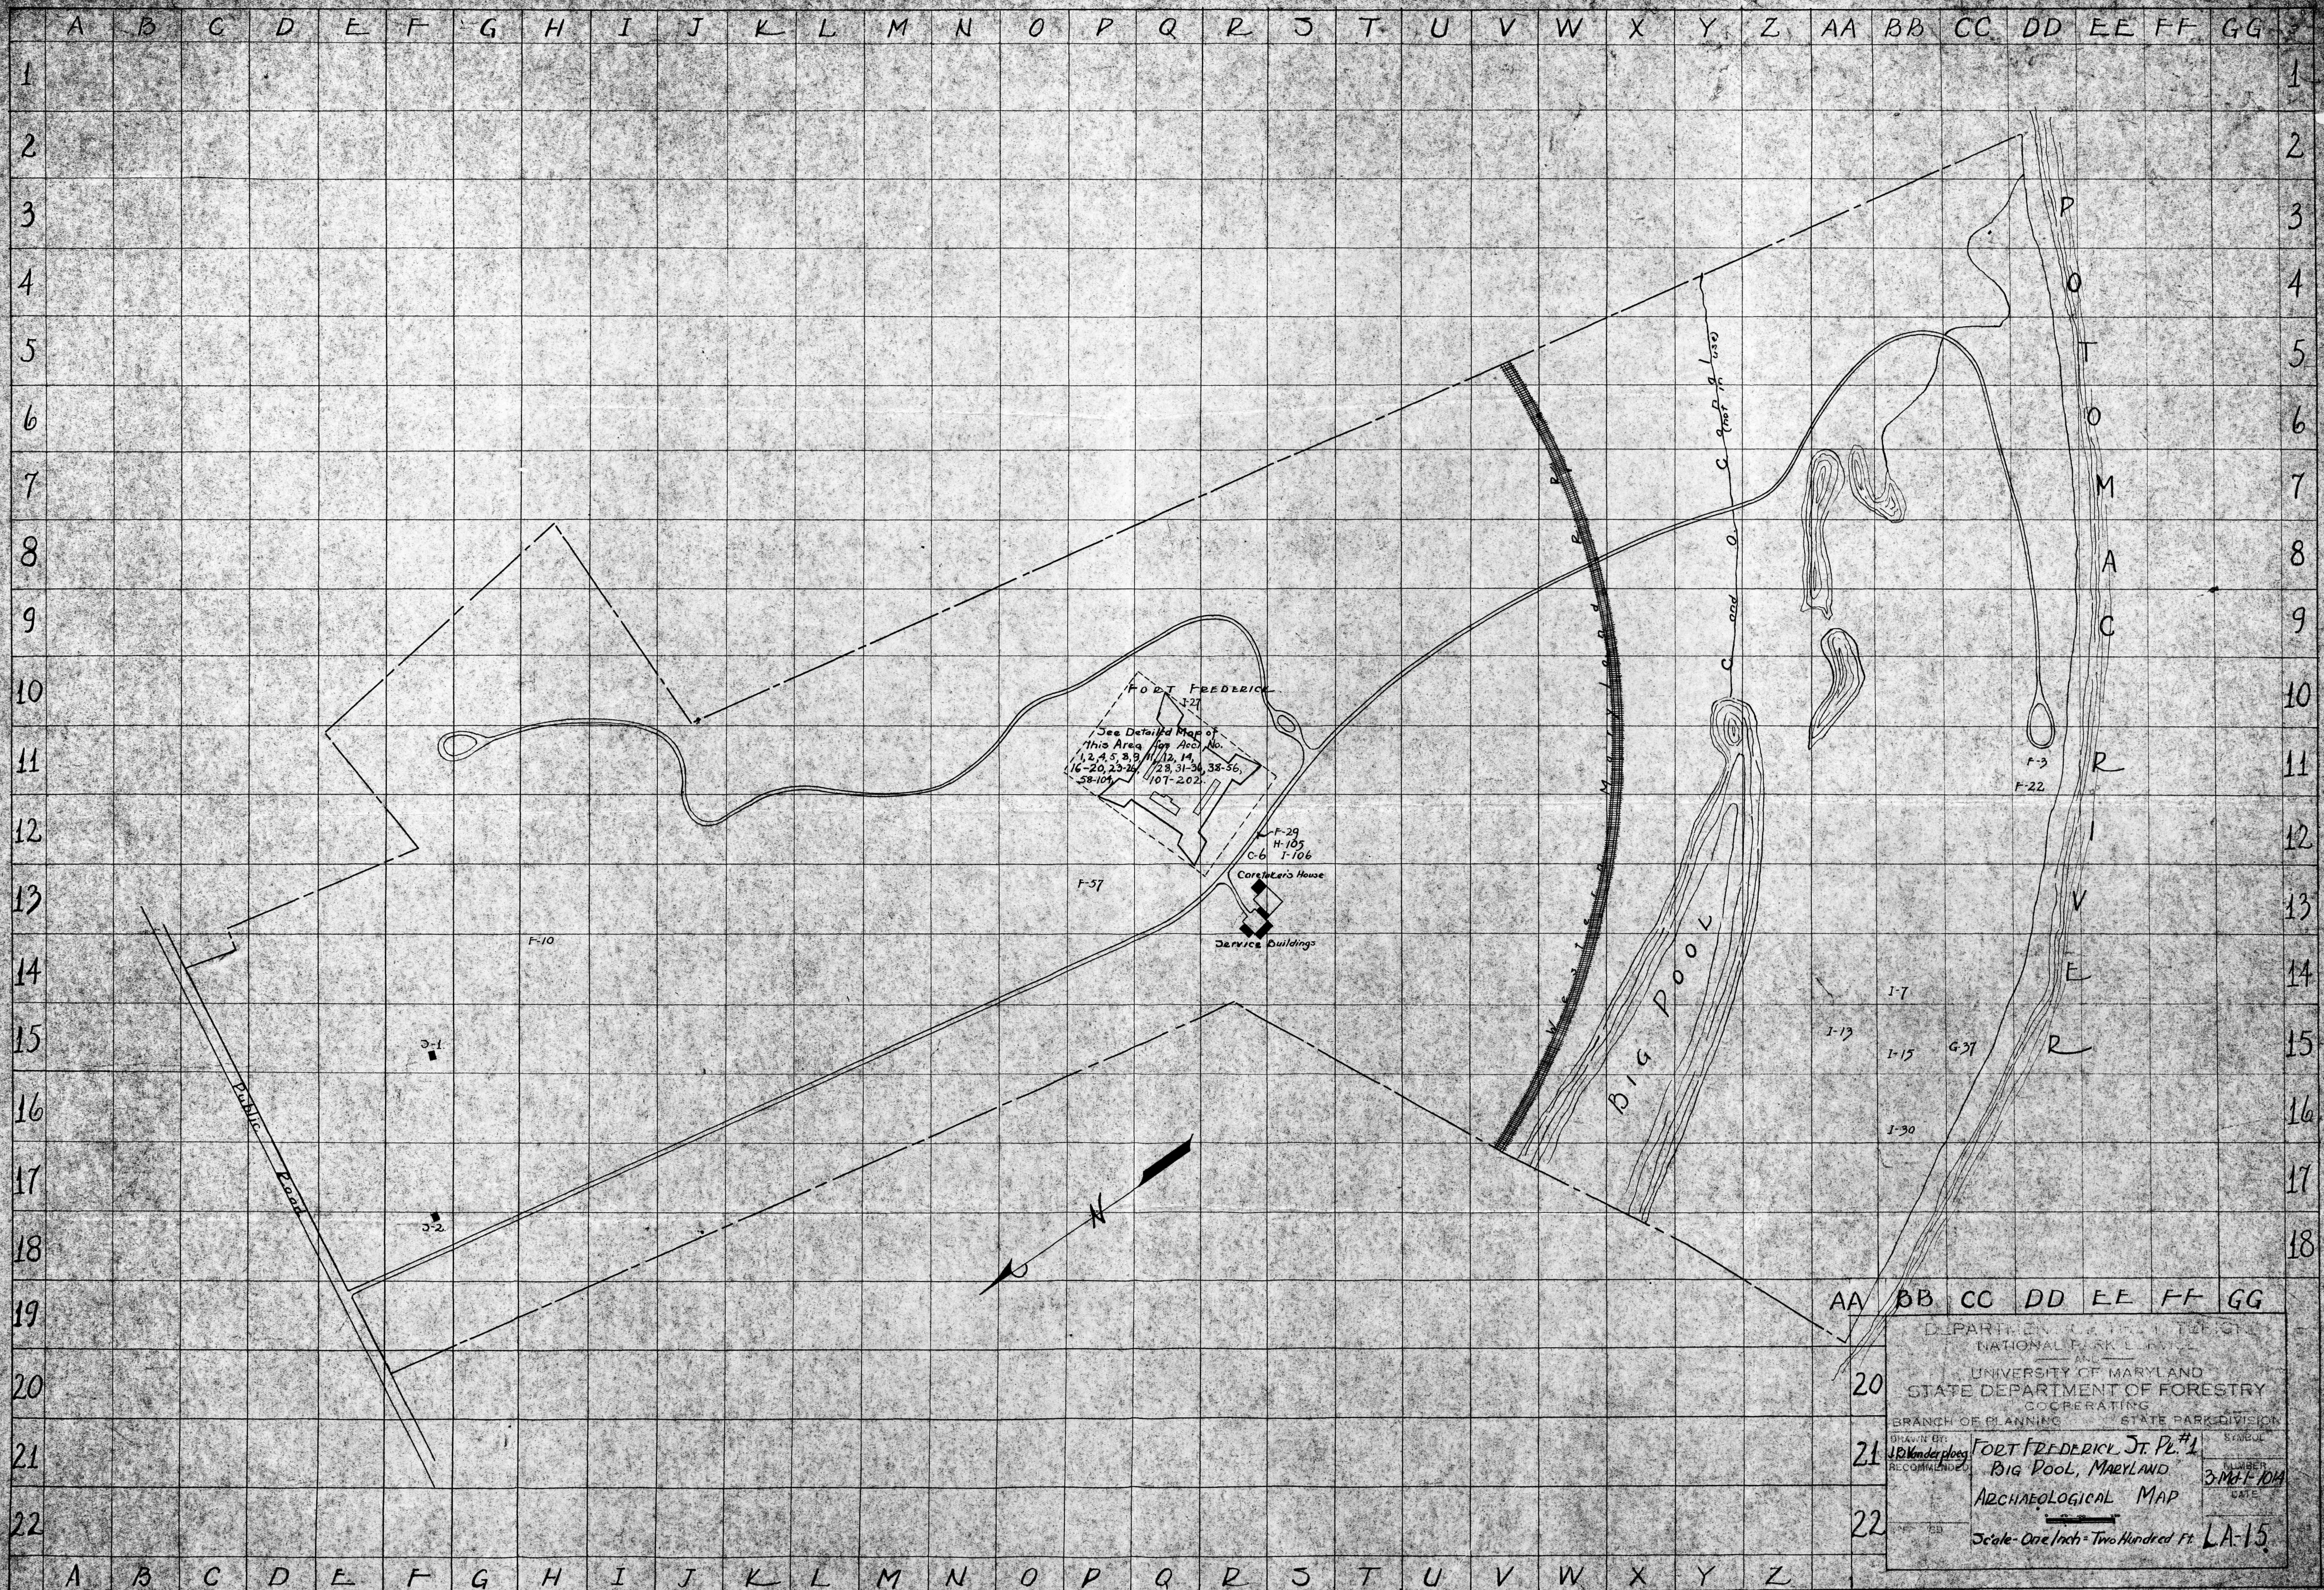

DEPARTMENT OF THE ARMY
NATIONAL PARK SERVICE
AND
UNIVERSITY OF MARYLAND
STATE DEPARTMENT OF FORESTRY
COOPERATING
BRANCH OF PLANNING STATE PARK DIVISION
DRAWN BY: J.B. Vanderploeg
RECOMMENDED
FORT FREDERICK, ST. PL. #1
BIG POOL, MARYLAND
ARCHAEOLOGICAL MAP
Scale - One Inch = Two Hundred Ft.
LA-15
DATE: 3-MAY-1964

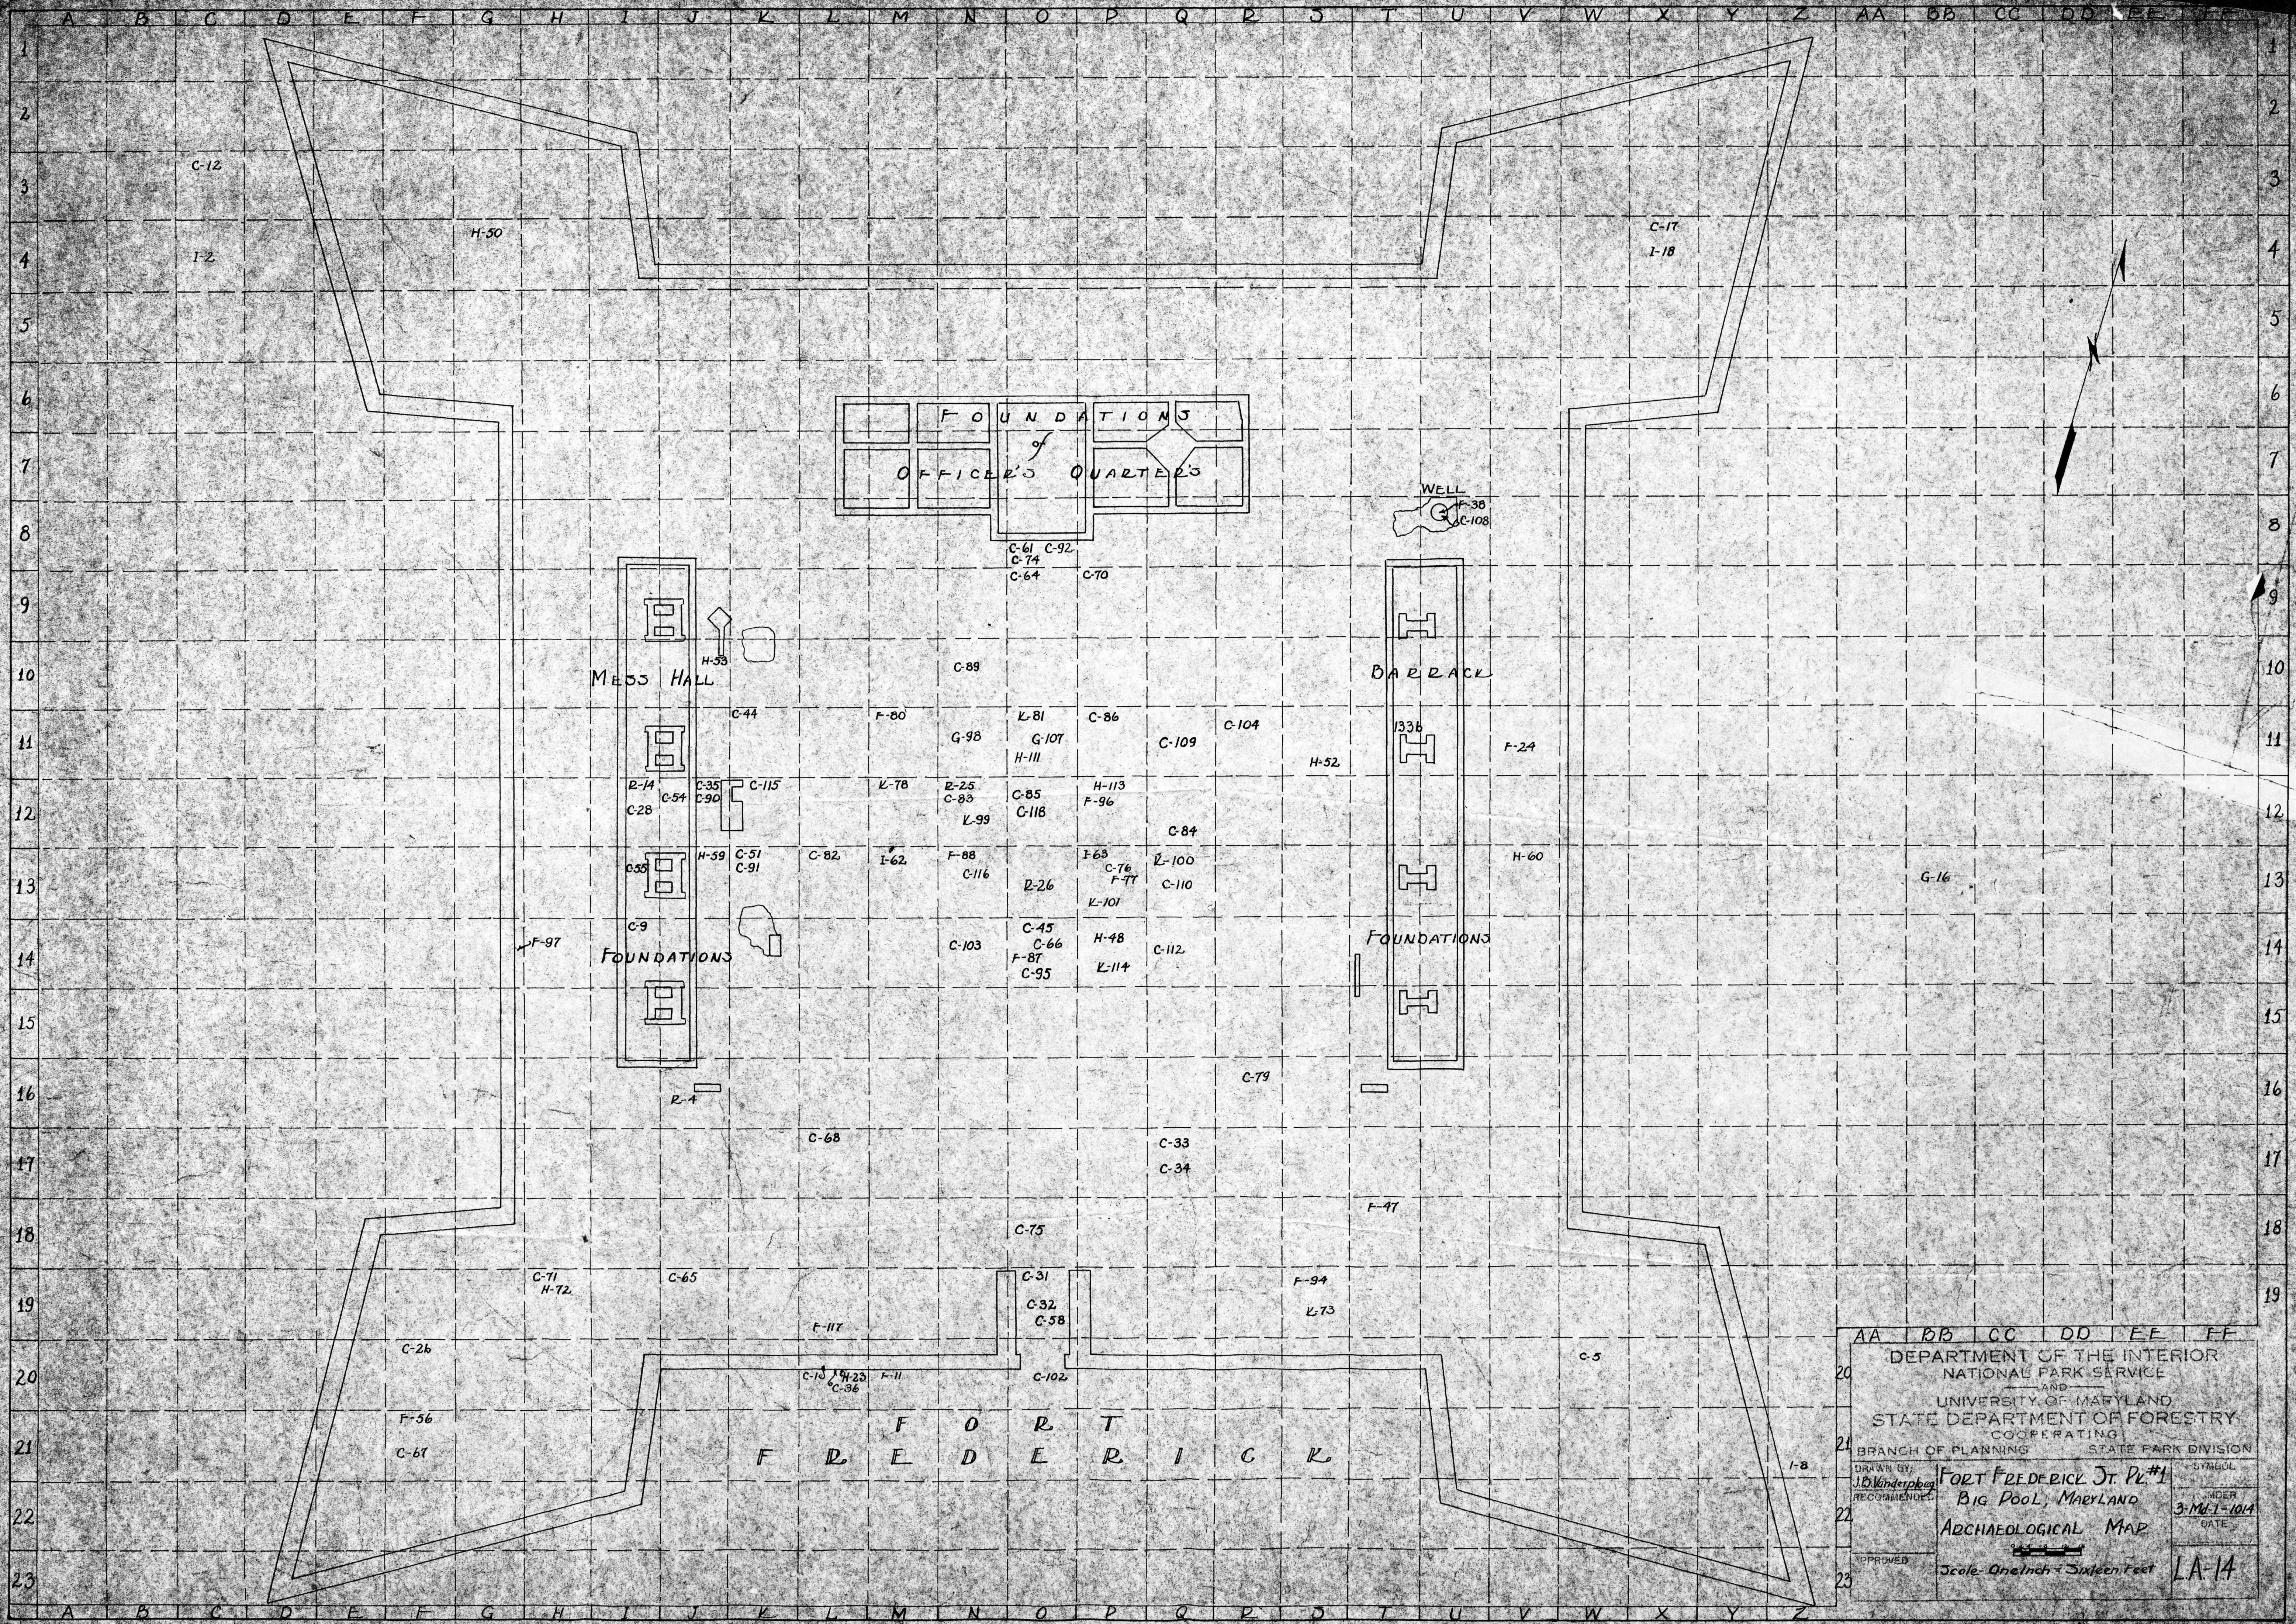

AA	BB	CC	DD	EE	FF
DEPARTMENT OF THE INTERIOR NATIONAL PARK SERVICE AND UNIVERSITY OF MARYLAND STATE DEPARTMENT OF FORESTRY COOPERATING					
BRANCH OF PLANNING			STATE PARK DIVISION		
DRAWN BY: J.D. Kinsler			SYMBOL		
RECOMMENDED			DATE		
APPROVED			DATE		
Scale One Inch = Sixteen Feet			LA-14		

FORT FREDERICK ST. PL. #1
BIG POOL, MARYLAND
ARCHAEOLOGICAL MAP
3-MAY-1964